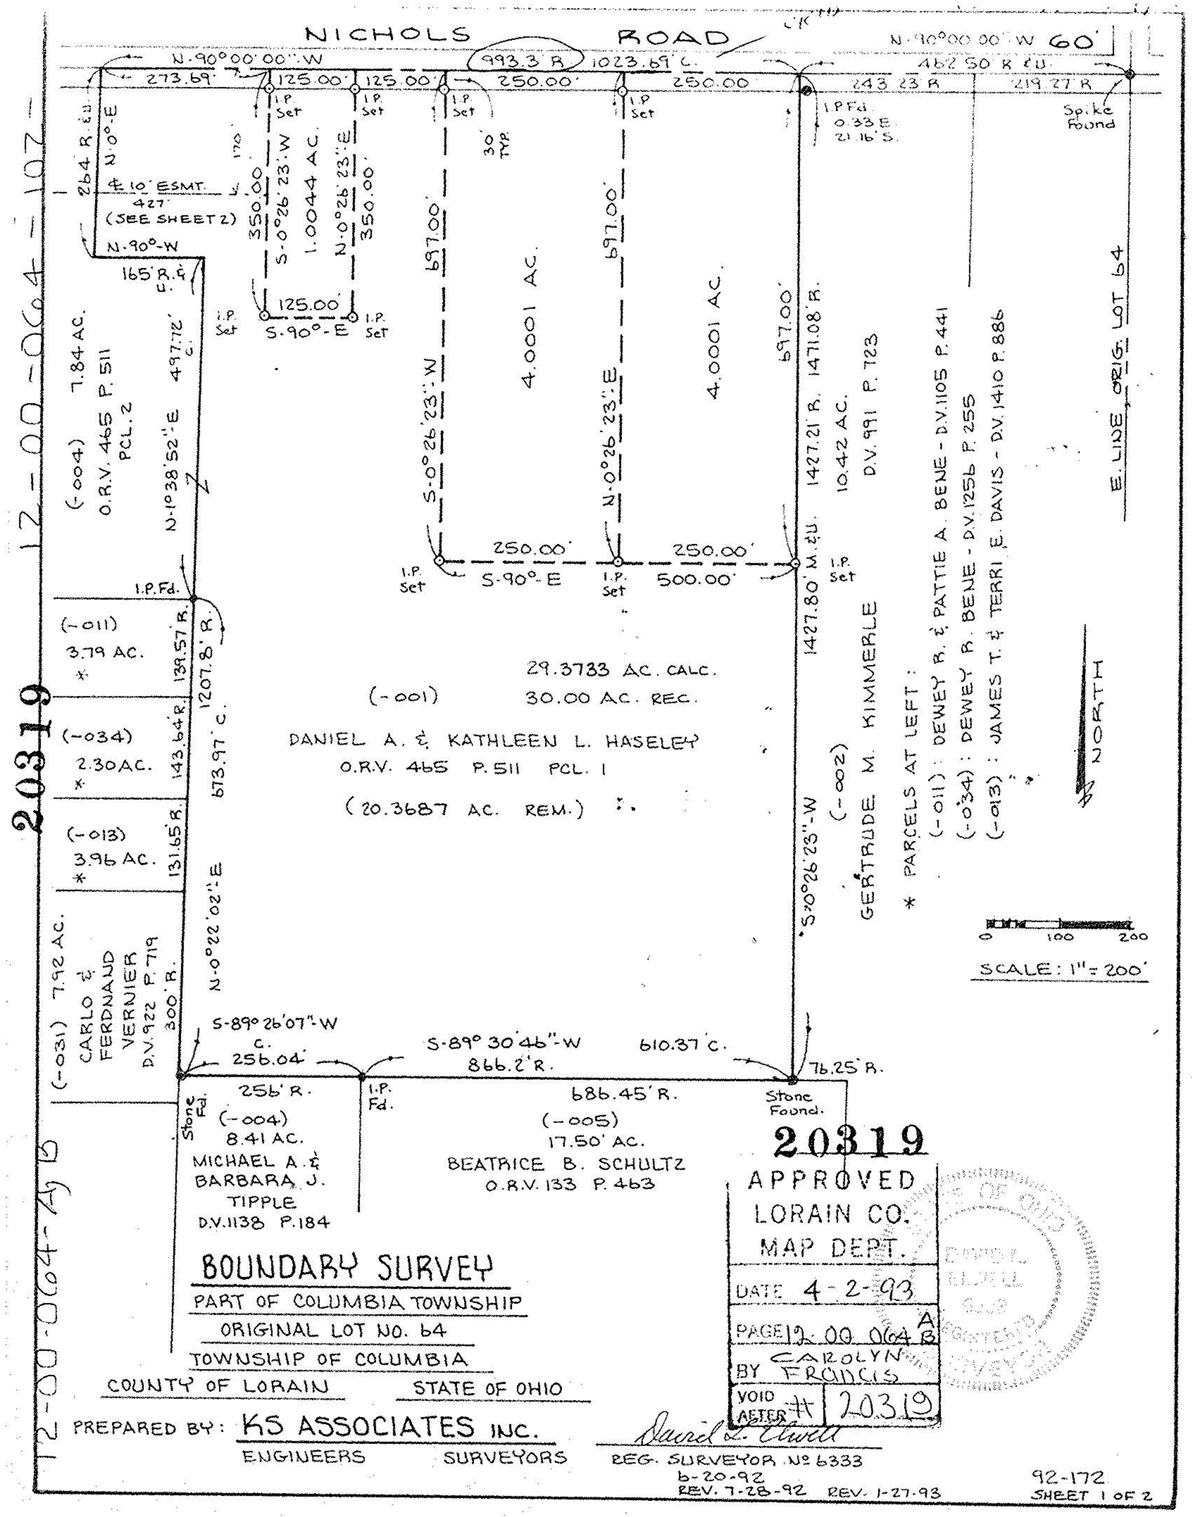

20319

APPROVED
LORAIN CO.
MAP DEPT.
DATE 4-2-93
PAGE 12-00-064 A B
BY CAROLYN FRANCIS
VOID AFTER # 20319

BOUNDARY SURVEY

PART OF COLUMBIA TOWNSHIP
ORIGINAL LOT NO. 64
TOWNSHIP OF COLUMBIA
COUNTY OF LORAIN STATE OF OHIO

PREPARED BY: KS ASSOCIATES INC.
ENGINEERS SURVEYORS

David L. Elwell
REG. SURVEYOR No 6333
6-20-92
REV. 7-28-92 REV. 1-27-93

92-172
SHEET 1 OF 2

12-00-064-A, B

20319

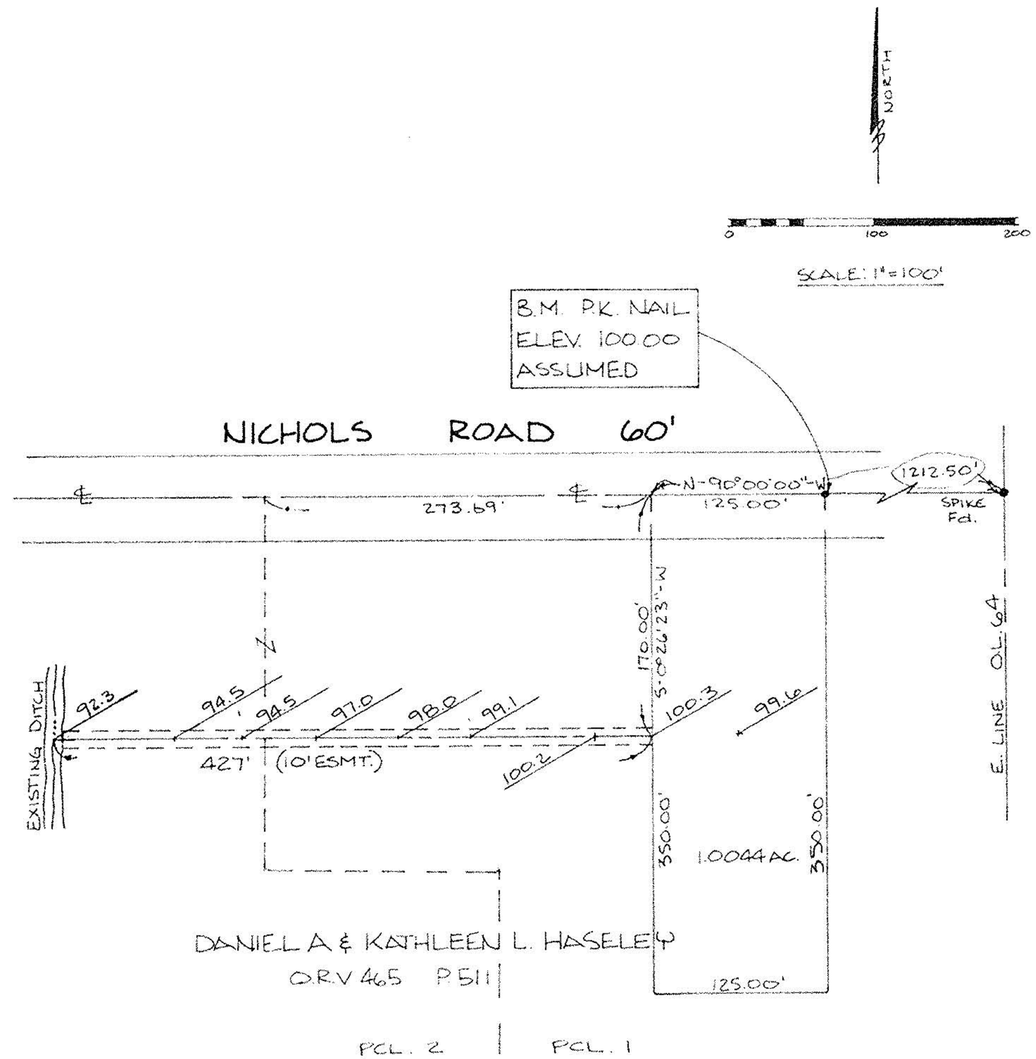

20319

APPROVED
LORAIN CO.
MAP DEPT.
DATE 4-2-93
PAGE 12-00-064 A B
BY CAROLYN FRANCIS
VOID AFTER # 20319

PREPARED BY: KS ASSOCIATES INC.
ENGINEERS SURVEYORS
REV. 1-27-93

SHEET 2 OF 2