KLEINOEDER · SCHMIDT and ASSOCIATES

ENGINEERS — SURVEYORS — CONSULTANTS in LAND PLANNING

ELYRIA - NORWALK - MEDINA OHIO

SURVEY

Sublot(s) _____

Subd'n _____

Township COLUMBIA Tract _____

Orig. Lot(s) 57 Sec. _____

County of LORAIN State of Ohio

Corporation _____

12-00-05-007-000+

#18359

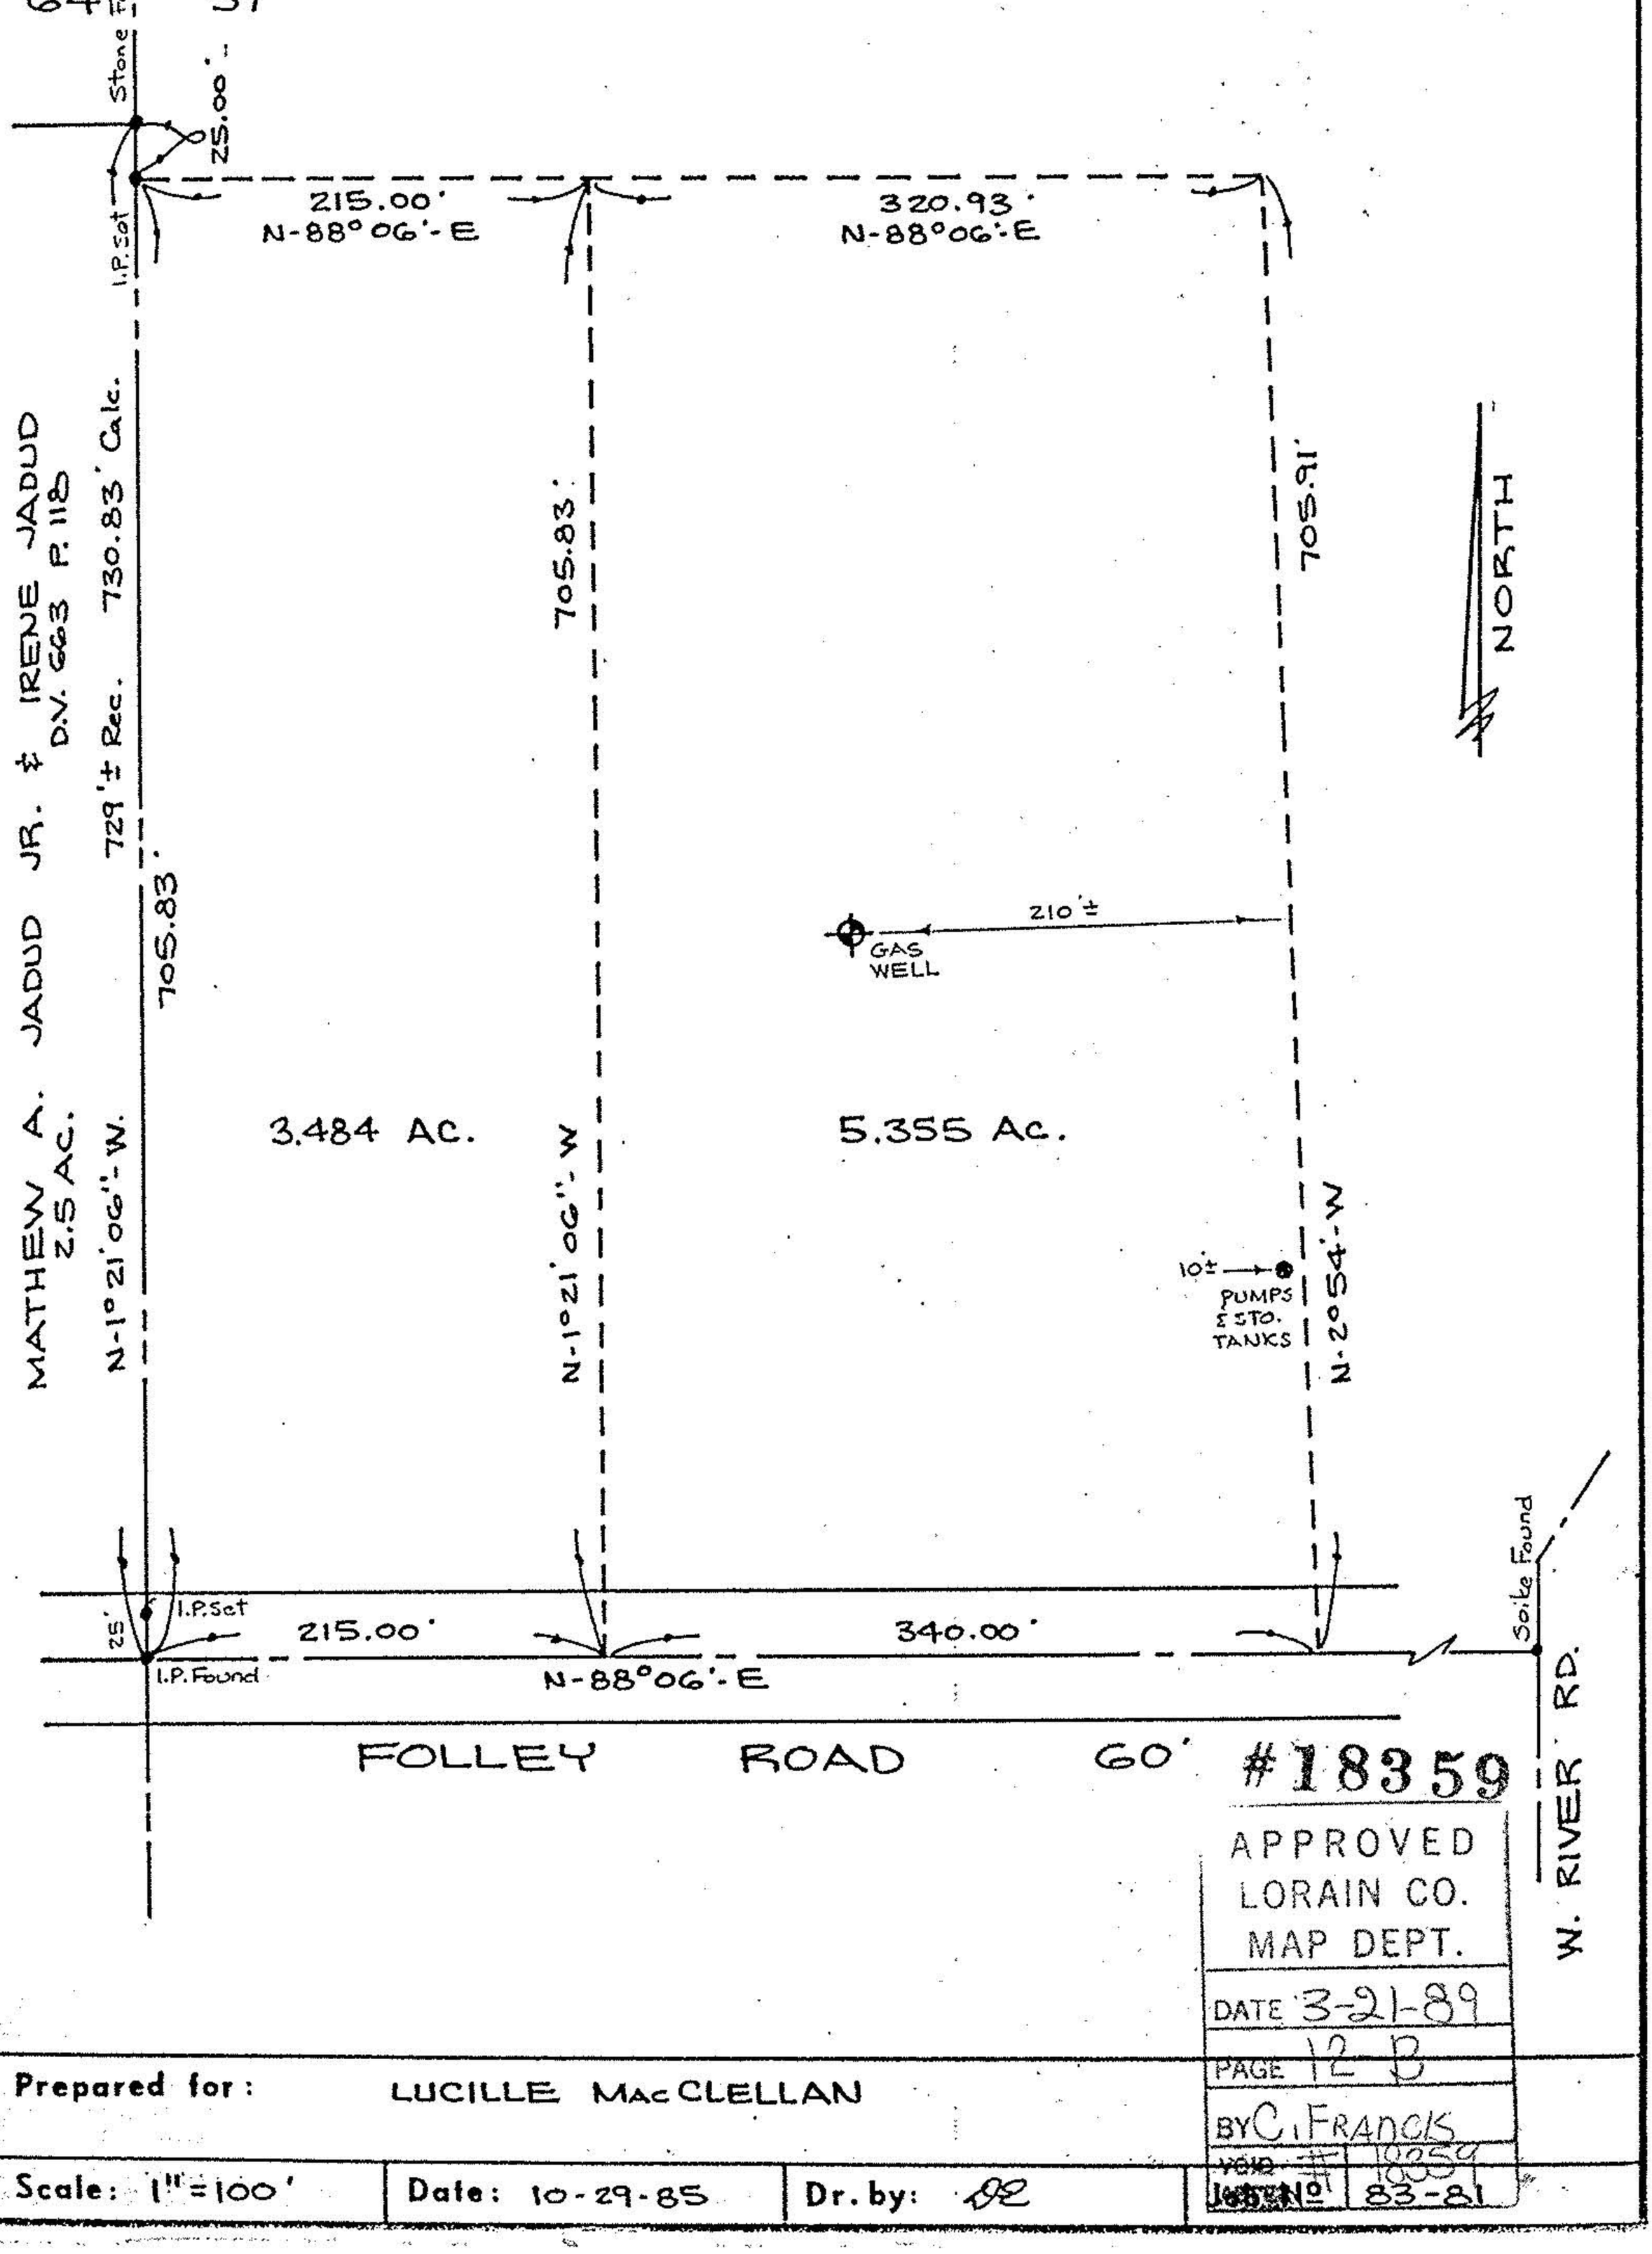

12 B

#18359

APPROVED
LORAIN CO.
MAP DEPT.
DATE 3-21-89
PAGE 12 B
BY C. FRANCIS
VOID # 18359

Prepared for: LUCILLE MacCLELLAN

Scale: 1" = 100'	Date: 10-29-85	Dr. by: DE	JOB No. 83-81