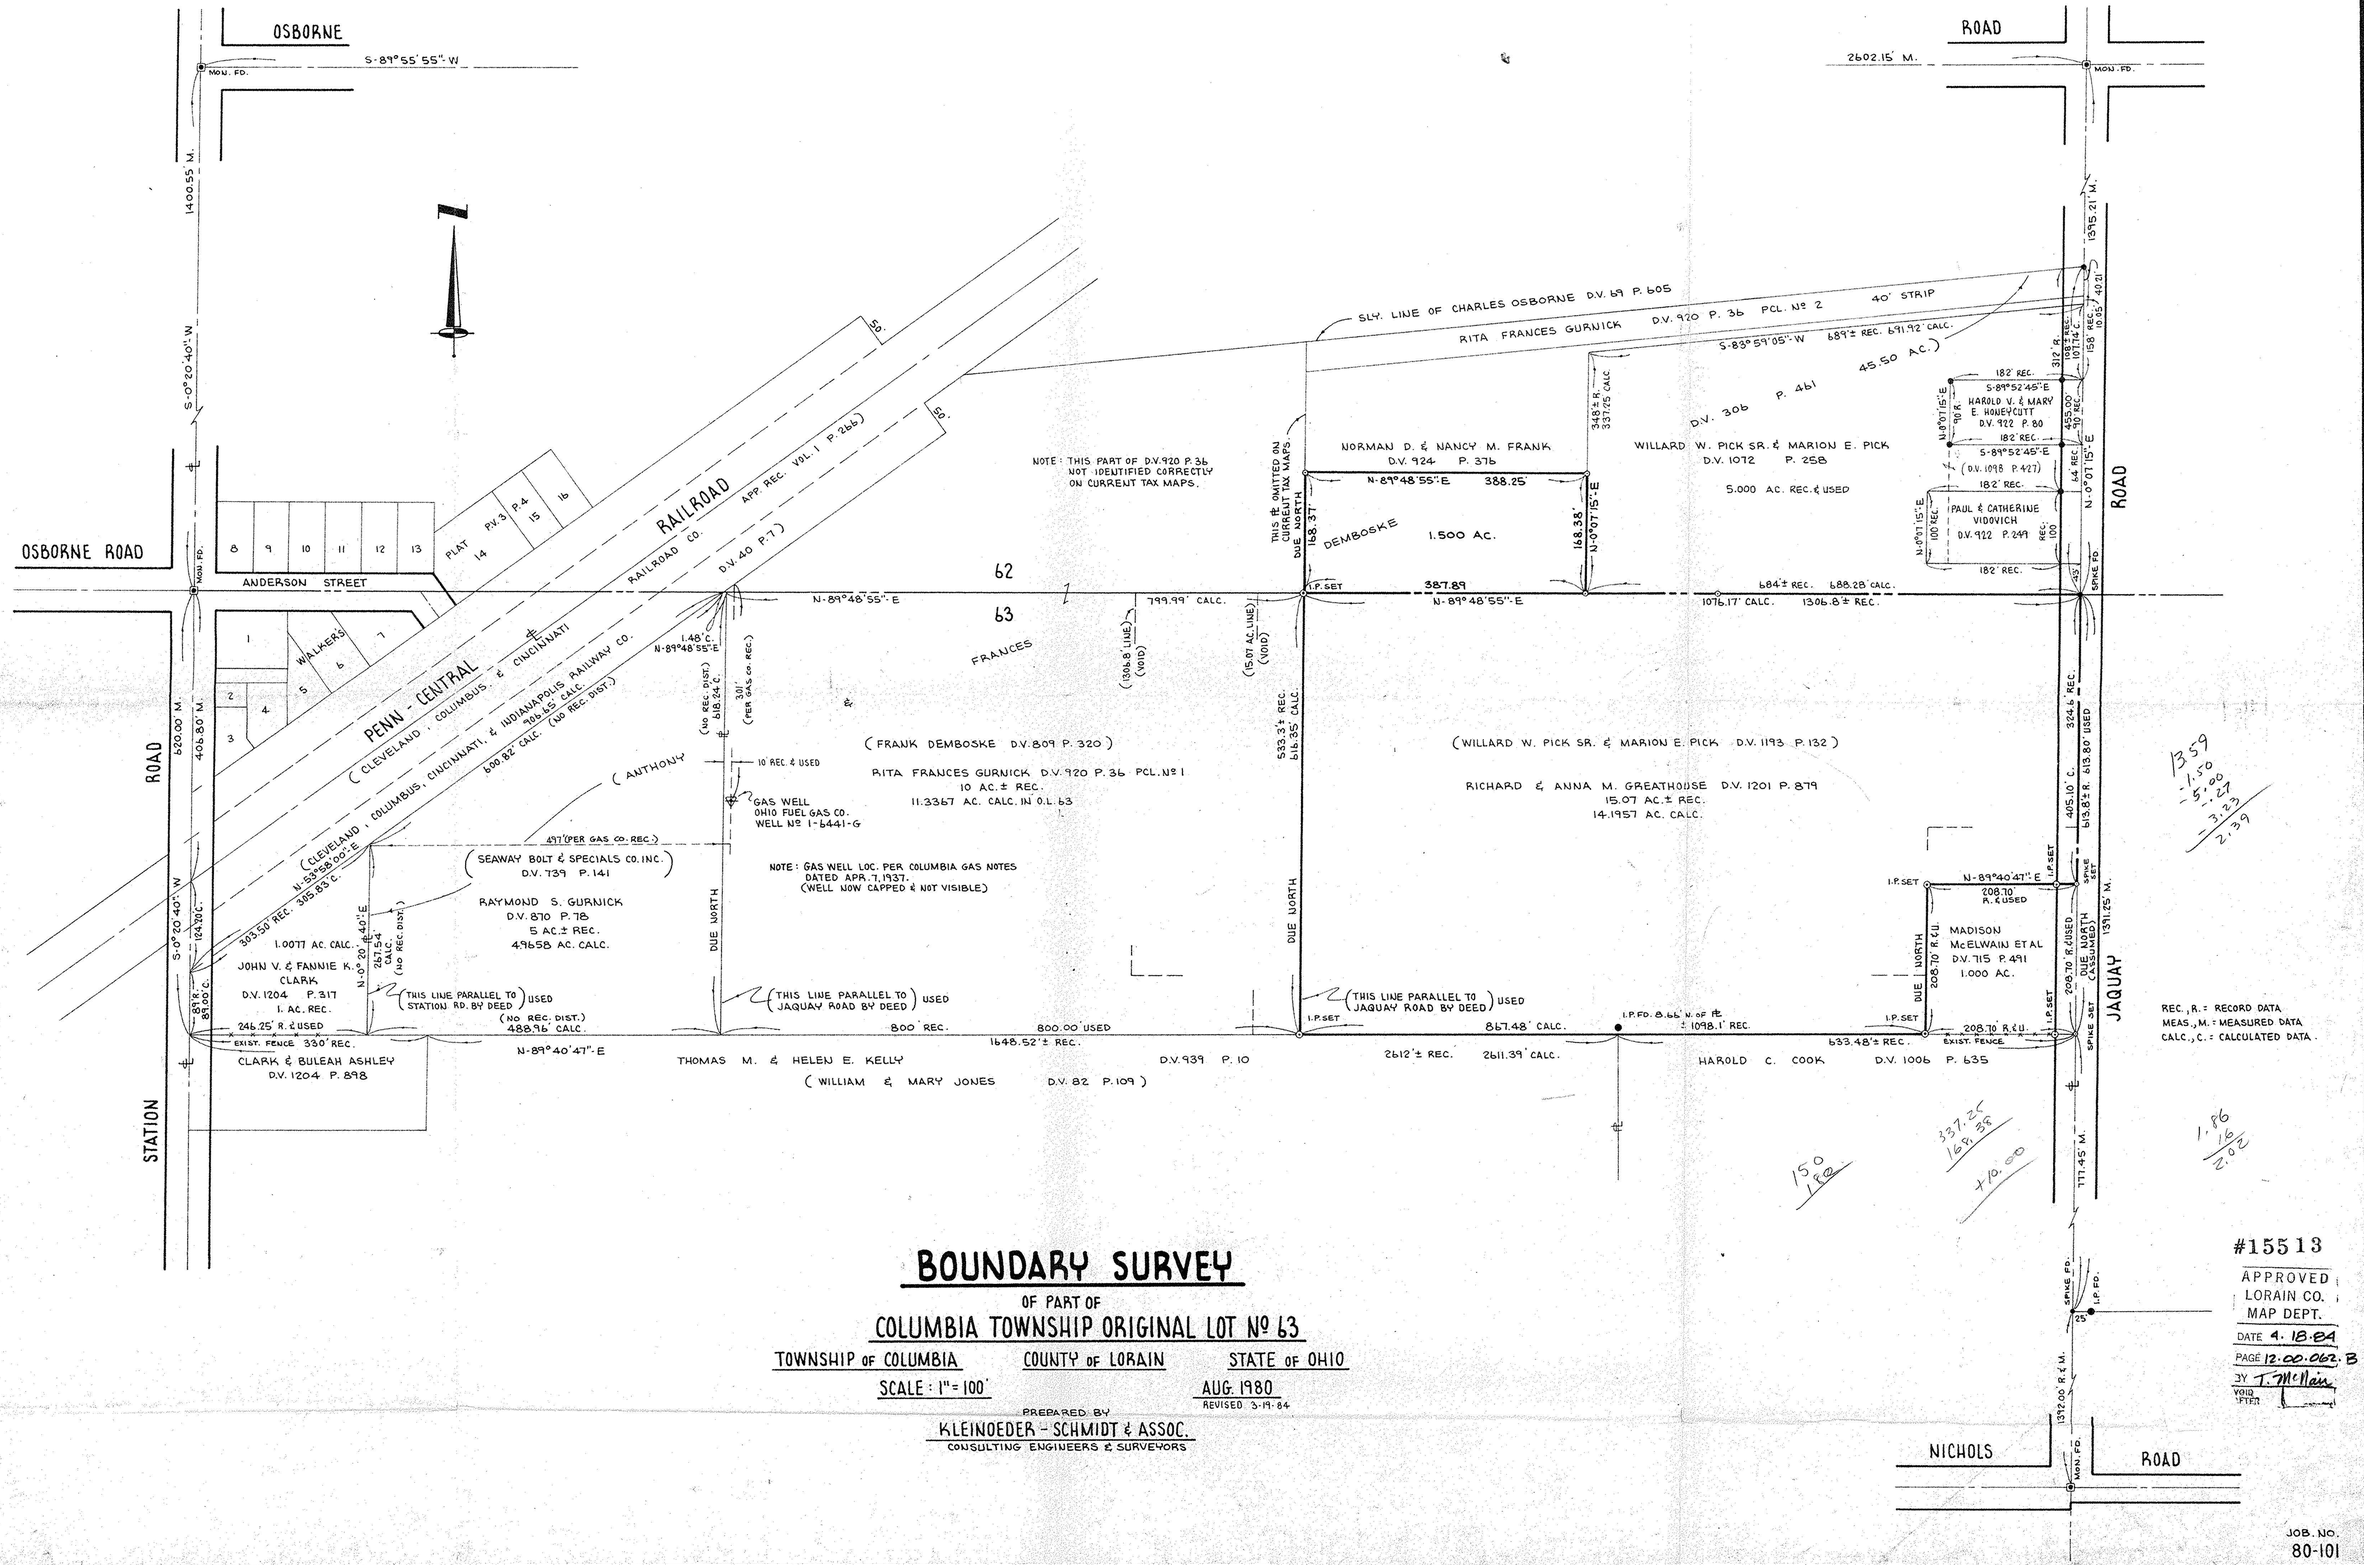

BOUNDARY SURVEY

OF PART OF

COLUMBIA TOWNSHIP ORIGINAL LOT Nº 63

TOWNSHIP OF COLUMBIA — COUNTY OF LORAIN — STATE OF OHIO

SCALE: 1" = 100' — AUG. 1980 — REVISED 3-19-84

PREPARED BY

KLEINOEDER - SCHMIDT & ASSOC.

CONSULTING ENGINEERS & SURVEYORS

#15513

APPROVED
LORAIN CO.
MAP DEPT.
DATE 4-18-84
PAGE 12-00-062-B
BY J. McElwain
VOID AFTER

JOB. NO. 80-101

12-00-062-000

12-00-062-B

12-00-062-000

12-00-062-B

#15513