WILLIAM B. BARTON
Reg. Land Surveyor No. 4438
188 PARKWOOD AVENUE
AVON LAKE, OHIO 44012
TELEPHONE (216) 933-6662

#18020

APPROVED LORAIN CO. MAP DEPT.
DATE 7-7-88
PAGE 12-00-082-B
BY T. Mclain
VOID AFTER 18020

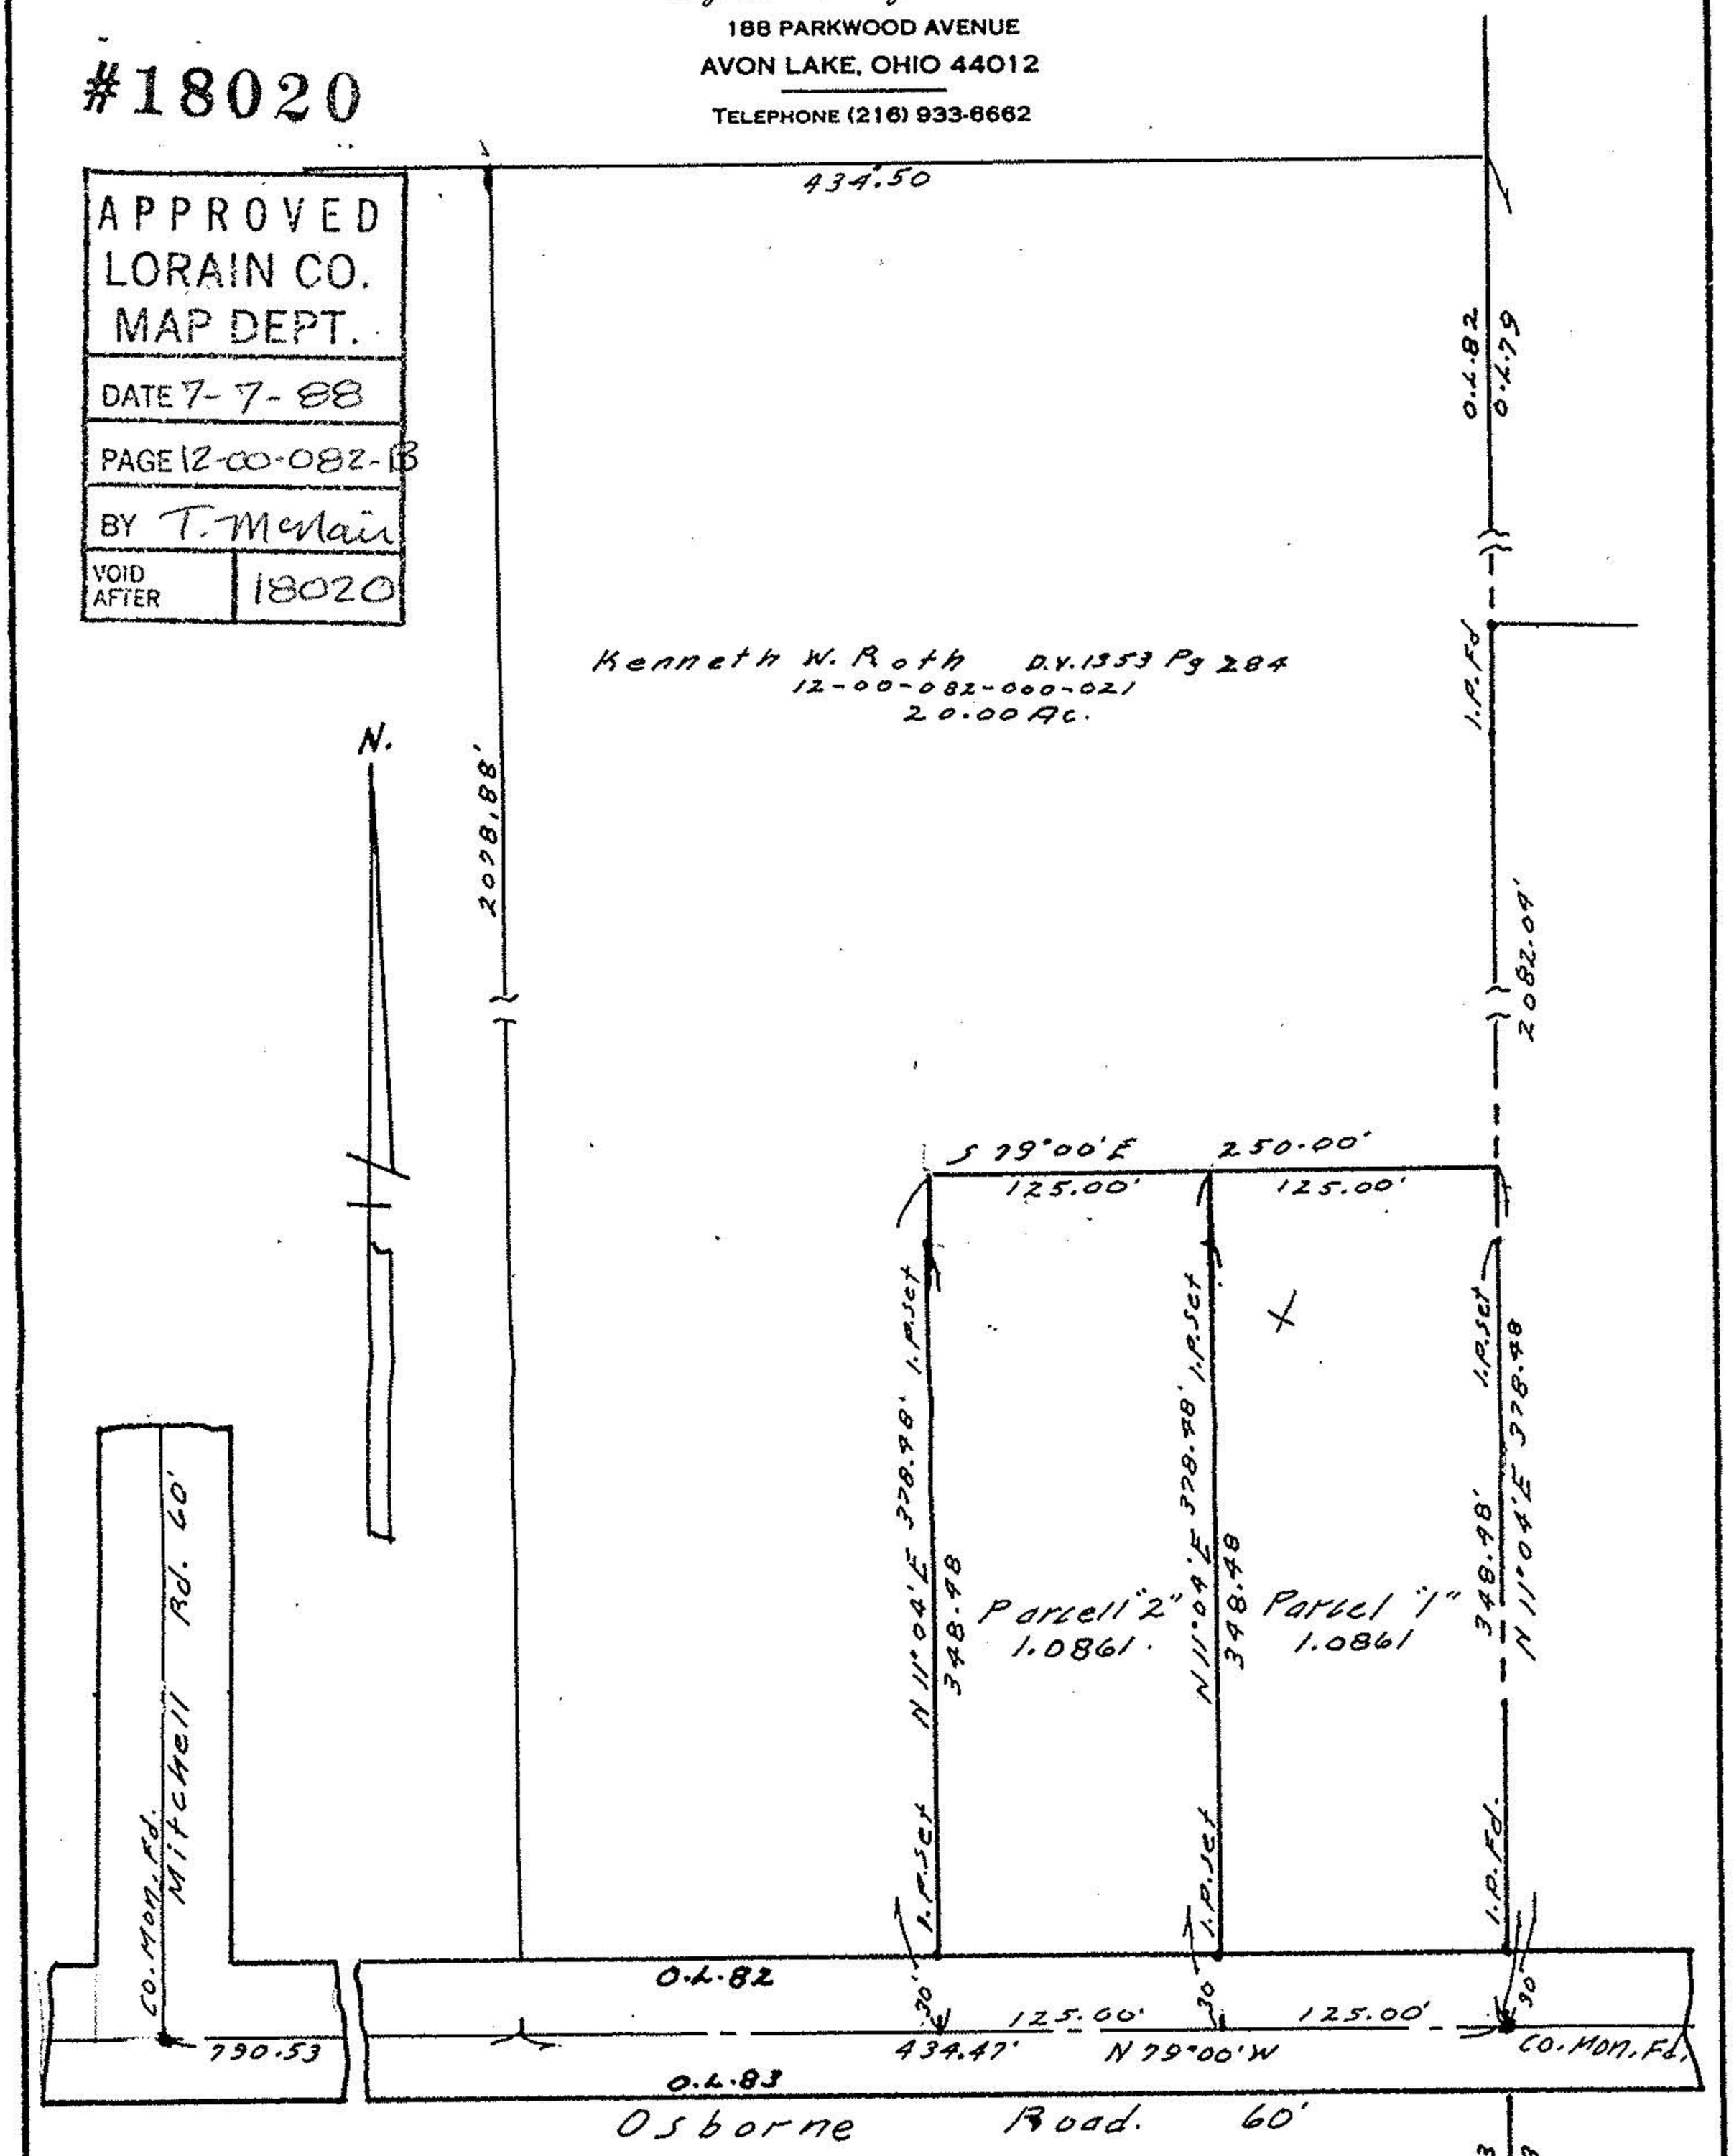

SURVEY
of
Part of Original Lot No. 82, Columbia Township, Lorain County, Ohio.
Scale 1"=100' February 23,1987
Rev. June 25, 1987

Note:
Information for the above 20.00 acre parcel conveyed to Kenneth W. Roth taken from a survey made by J.H.Getz, Reg.Surveyor, June 20, 1959.

STATE OF OHIO
WILLIAM B. BARTON
4438
REGISTERED SURVEYOR

12-00-082-000
12-00-082-B