SURVEY

OF

PARCEL Nos. 12-00-075104-015 & 016

OF PART OF

ORIGINAL COLUMBIA TOWNSHIP LOT NO. 75

IN

COLUMBIA TOWNSHIP

LORAIN COUNTY, OHIO

FOR

J. MONTGOMERY

BY

THE HENRY G. REITZ ENGINEERING COMPANY

BY Donald E. Woike V. PRES.

DONALD E. WOIKE R.S.# 5547

STATE OF OHIO
DONALD E. WOIKE
5547
REGISTERED
SURVEYOR

SCALE 1"=100' JULY, 1993

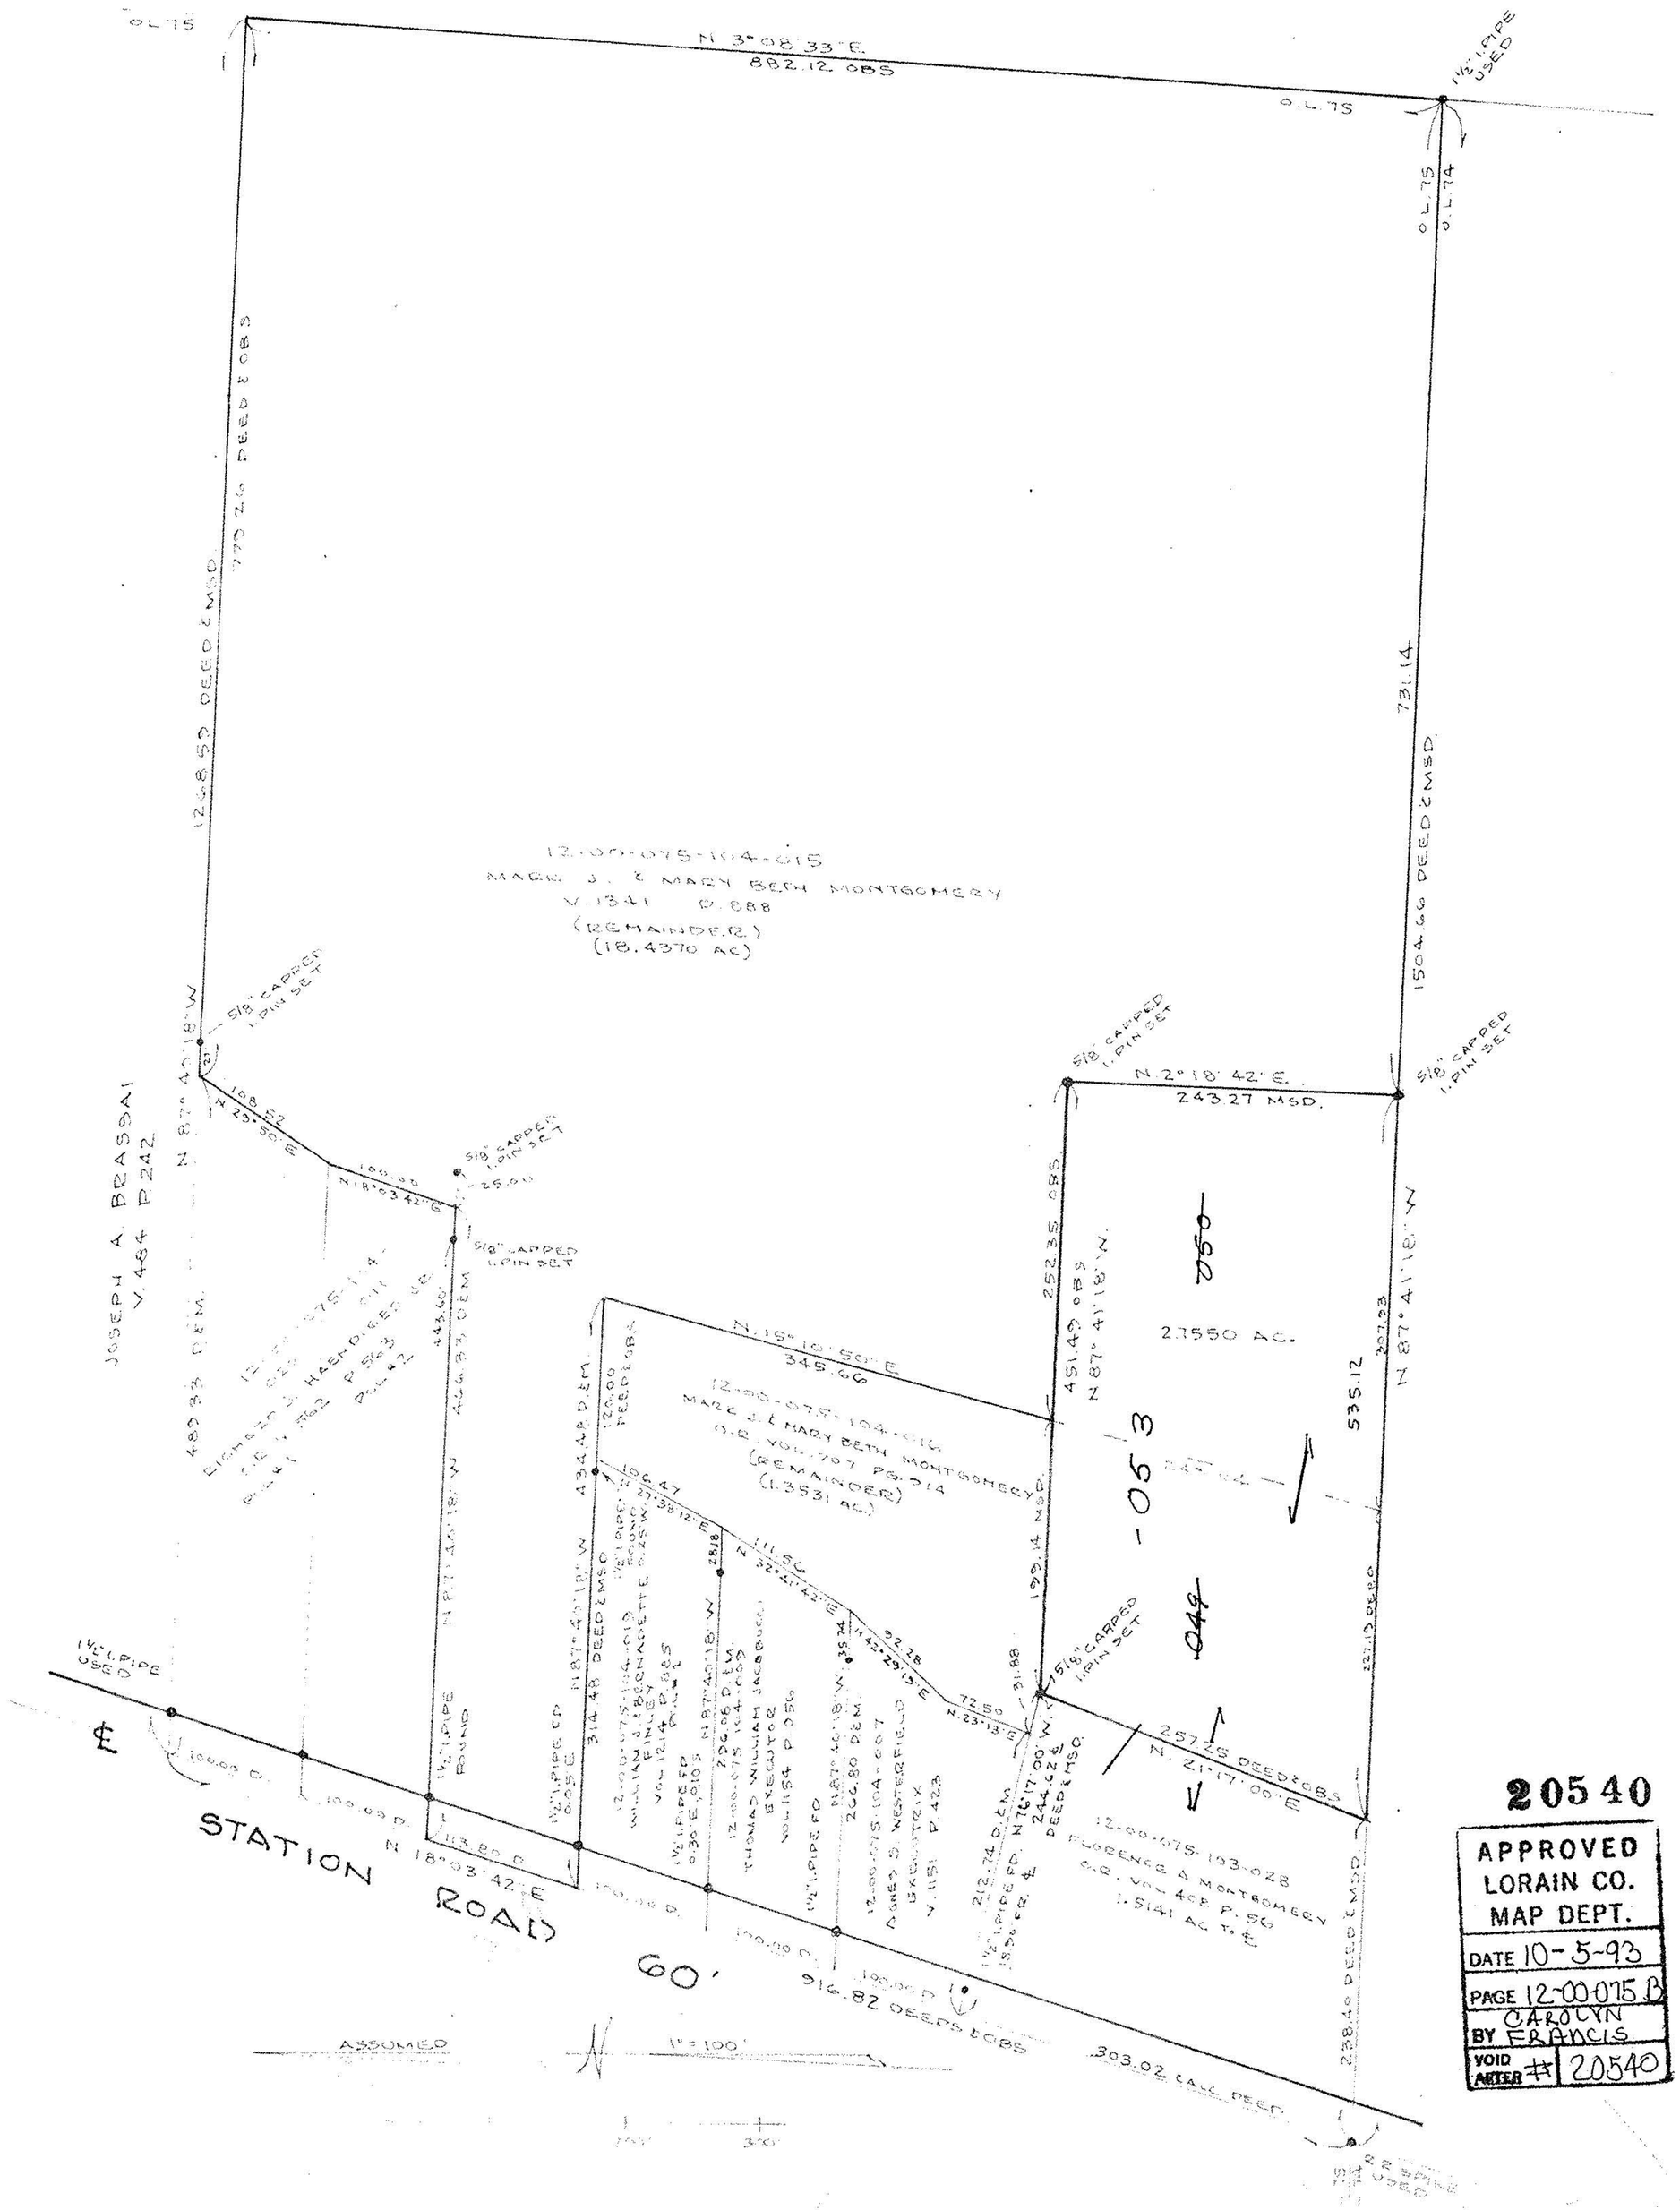

20540

APPROVED
LORAIN CO.
MAP DEPT.
DATE 10-5-93
PAGE 12-00-075 B
BY CAROLYN FRANCIS
VOID AFTER # 20540