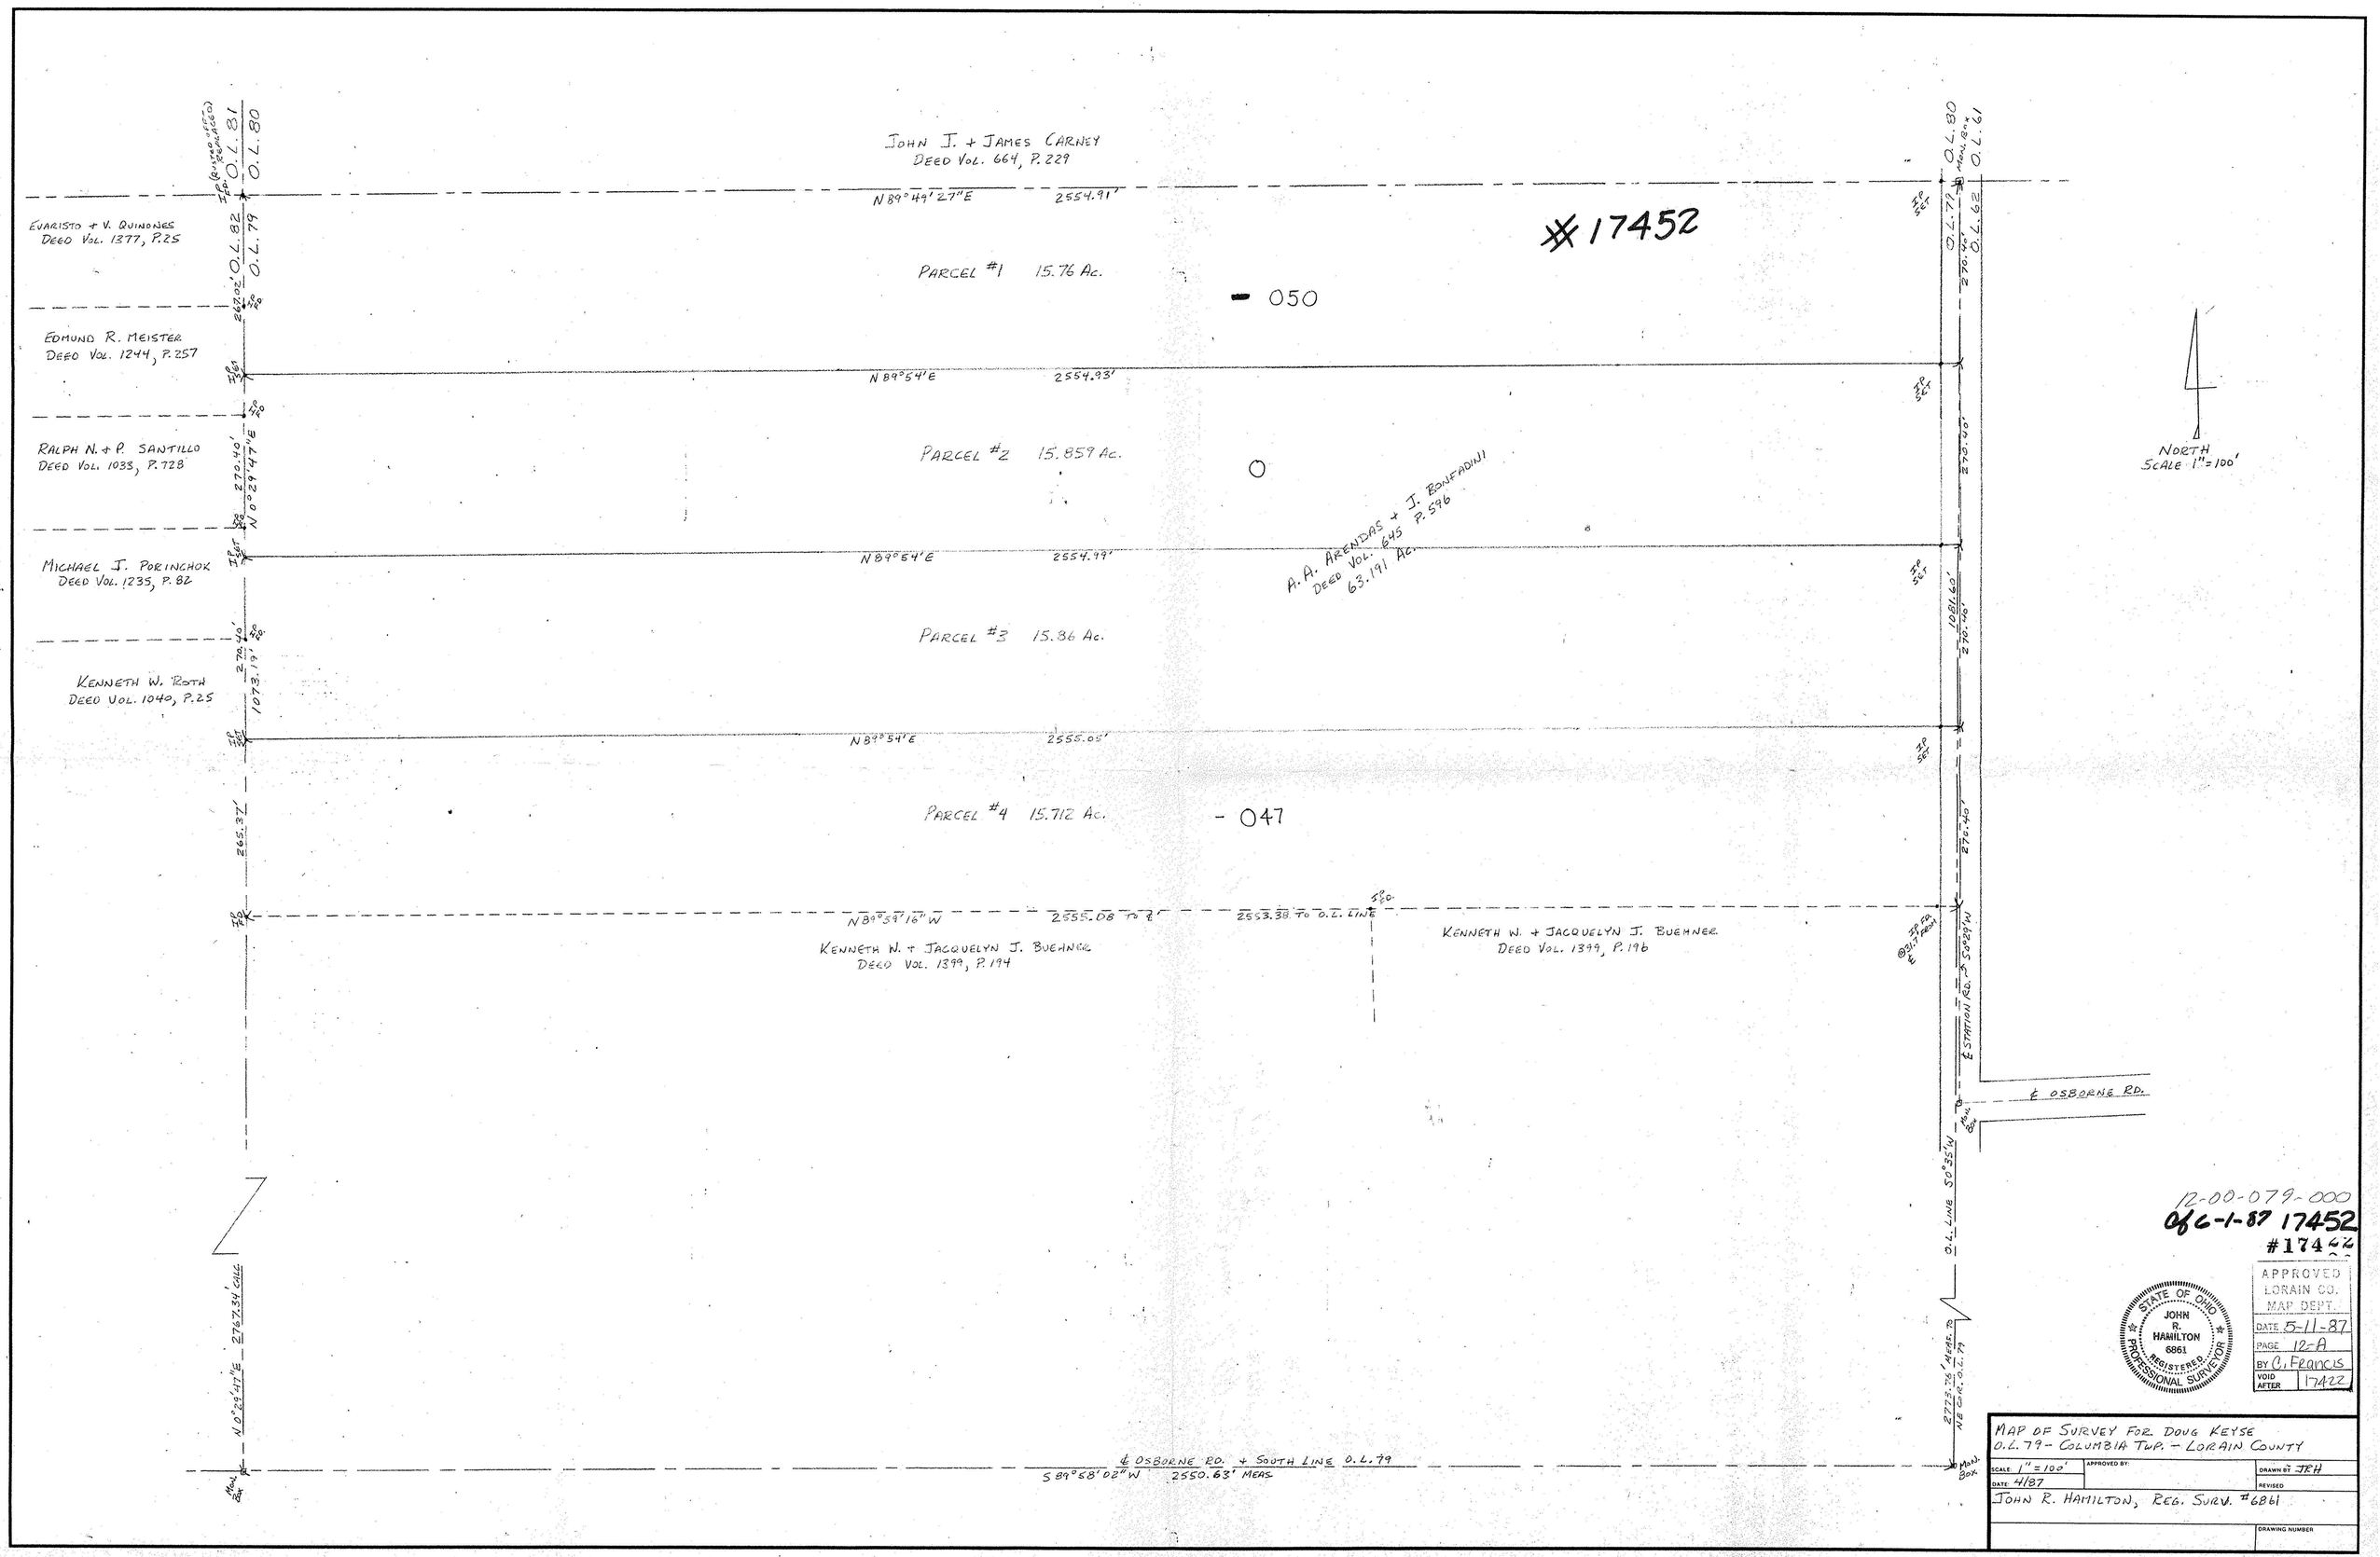
JOHN J. + JAMES CARNEY
DEED VOL. 664, P. 229
N 89°49'27"E 2554.91'
EVARISTO + V. QUINONES
DEED VOL. 1377, P. 25
EDMUND R. MEISTER
DEED VOL. 1244, P. 257
RALPH N. + P. SANTILLO
DEED VOL. 1033, P. 728
MICHAEL J. PORINCHOK
DEED VOL. 1235, P. 82
KENNETH W. ROTH
DEED VOL. 1040, P. 25
O.L. 81
O.L. 80
O.L. 82
O.L. 79
O.L. 78
O.L. 62
O.L. 61
#17452
PARCEL #1 15.76 Ac.
- 050
N 89°54'E 2554.93'
PARCEL #2 15.859 Ac.
N 0°29'47"E 270.40'
N 89°54'E 2554.99'
A.A. ARENDAS + J. BONFADINI
DEED VOL. 645 P. 596
63.191 Ac.
PARCEL #3 15.86 Ac.
N 89°54'E 2555.05'
PARCEL #4 15.712 Ac.
- 047
N 89°59'16"W 2555.08 TO ℄
2553.38 TO O.L. LINE
KENNETH W. + JACQUELYN J. BUEHNER
DEED VOL. 1399, P. 194
KENNETH W. + JACQUELYN J. BUEHNER
DEED VOL. 1399, P. 196
℄ STATION RD.
℄ OSBORNE RD.
O.L. LINE S 0°25'W
2775.75' MEAS. TO NE COR. O.L. 79
N 0°28'47"E 2767.39' CALC
℄ OSBORNE RD. + SOUTH LINE O.L. 79
S 89°58'02"W 2550.63' MEAS.
NORTH
SCALE 1"=100'
12-00-079-000
6-1-87 17452
#17422
APPROVED
LORAIN CO.
MAP DEPT.
DATE 5-11-87
PAGE 12-A
BY C. Francis
VOID AFTER 17422
STATE OF OHIO
JOHN R. HAMILTON
6861
REGISTERED PROFESSIONAL SURVEYOR
MAP OF SURVEY FOR DOUG KEYSE
O.L. 79 - COLUMBIA TWP. - LORAIN COUNTY
SCALE 1" = 100'
APPROVED BY:
DRAWN BY JRH
DATE 4/87
REVISED
JOHN R. HAMILTON, REG. SURV. #6861
DRAWING NUMBER