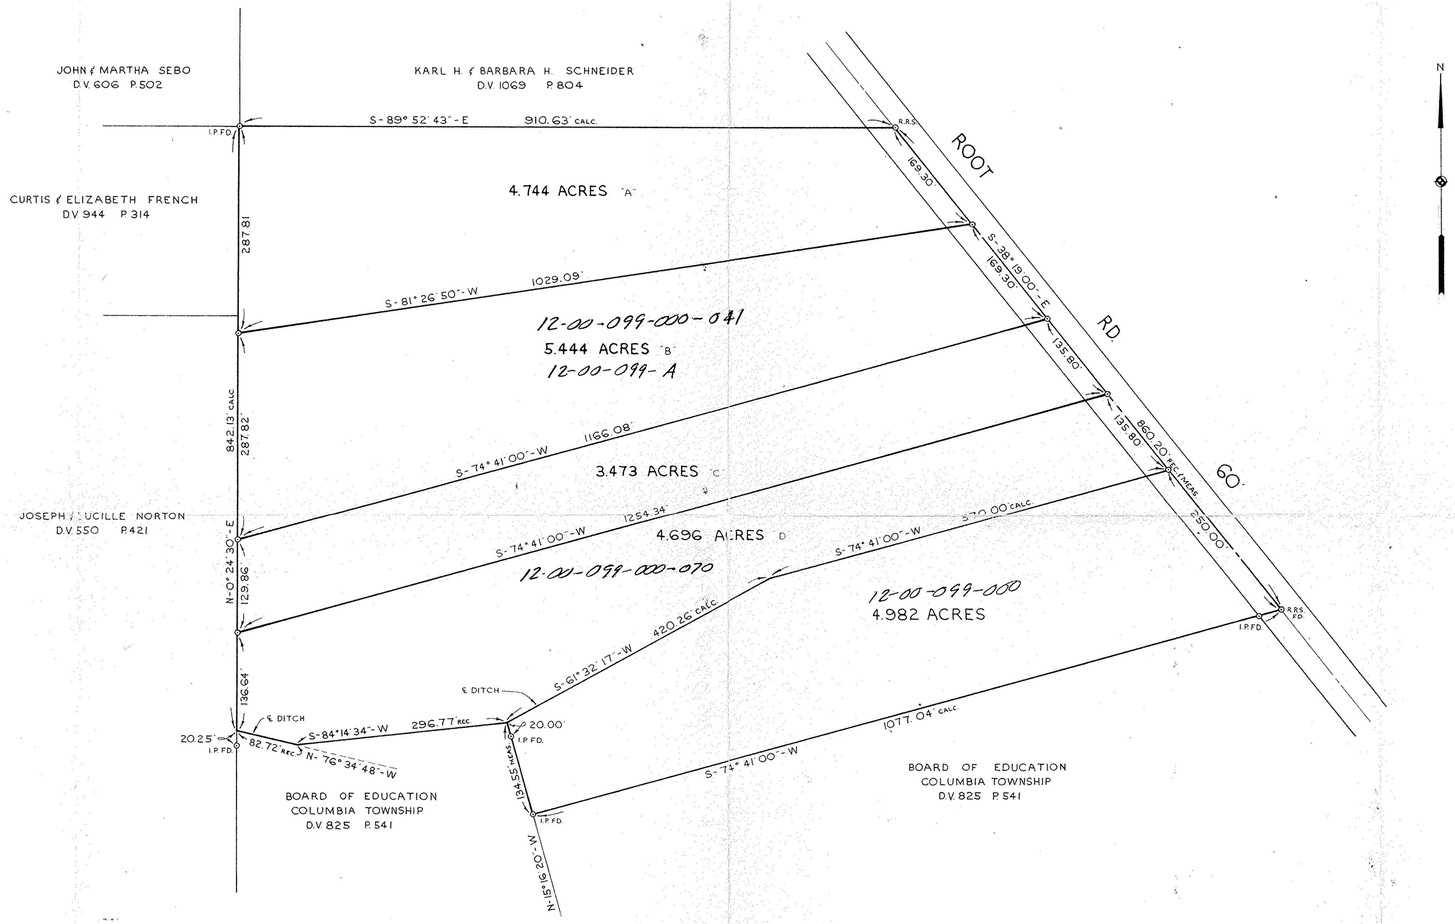

8313

12-00-099

12-00-099

No.	Date	Description	By
1	8-22-74	18.357 AC. SPLIT INTO FOUR PARCELS	D.L.H.

REVISIONS

PROJECT

BOUNDARY SURVEY
OF PART OF
COLUMBIA TOWNSHIP-ORIGINAL LOT NO. 99

TOWNSHIP OF COLUMBIA COUNTY OF LORAIN STATE OF OHIO

PREPARED FOR:

CARL STEPHENS & JOE MRAZ

Drawn by: D.L.H.
Checked by:
App. by:
Scale: 1" = 100'
Date: AUGUST 6, 1974

SCHMIDT and Associates
Elyria, Ohio
Norwalk, Ohio
SURVEYORS and CONSULTANTS in LAND PLANNING

REFERENCES

SHEET NO. 1 of 1

JOB NO. 74-309