LAUNDON • SIMON • CAHL & ASSOC., INC.
CONSULTING ENGINEERS & SURVEYORS
110 MIDDLE AVE., ELYRIA, O. 44035

SURVEY FOR:

ANDREW TAKACS JR.

Orig. Lot 32	City of	Date APR. '94 Scale 1"=150'
Orig. Sec	Village of	Dwn. by R.G.S. Chkd. by R.C.
Tract 9	County of LORAIN	Job No. 94-2553 F.B. 232/72
Township of CAMDEN	State of OHIO	Printed

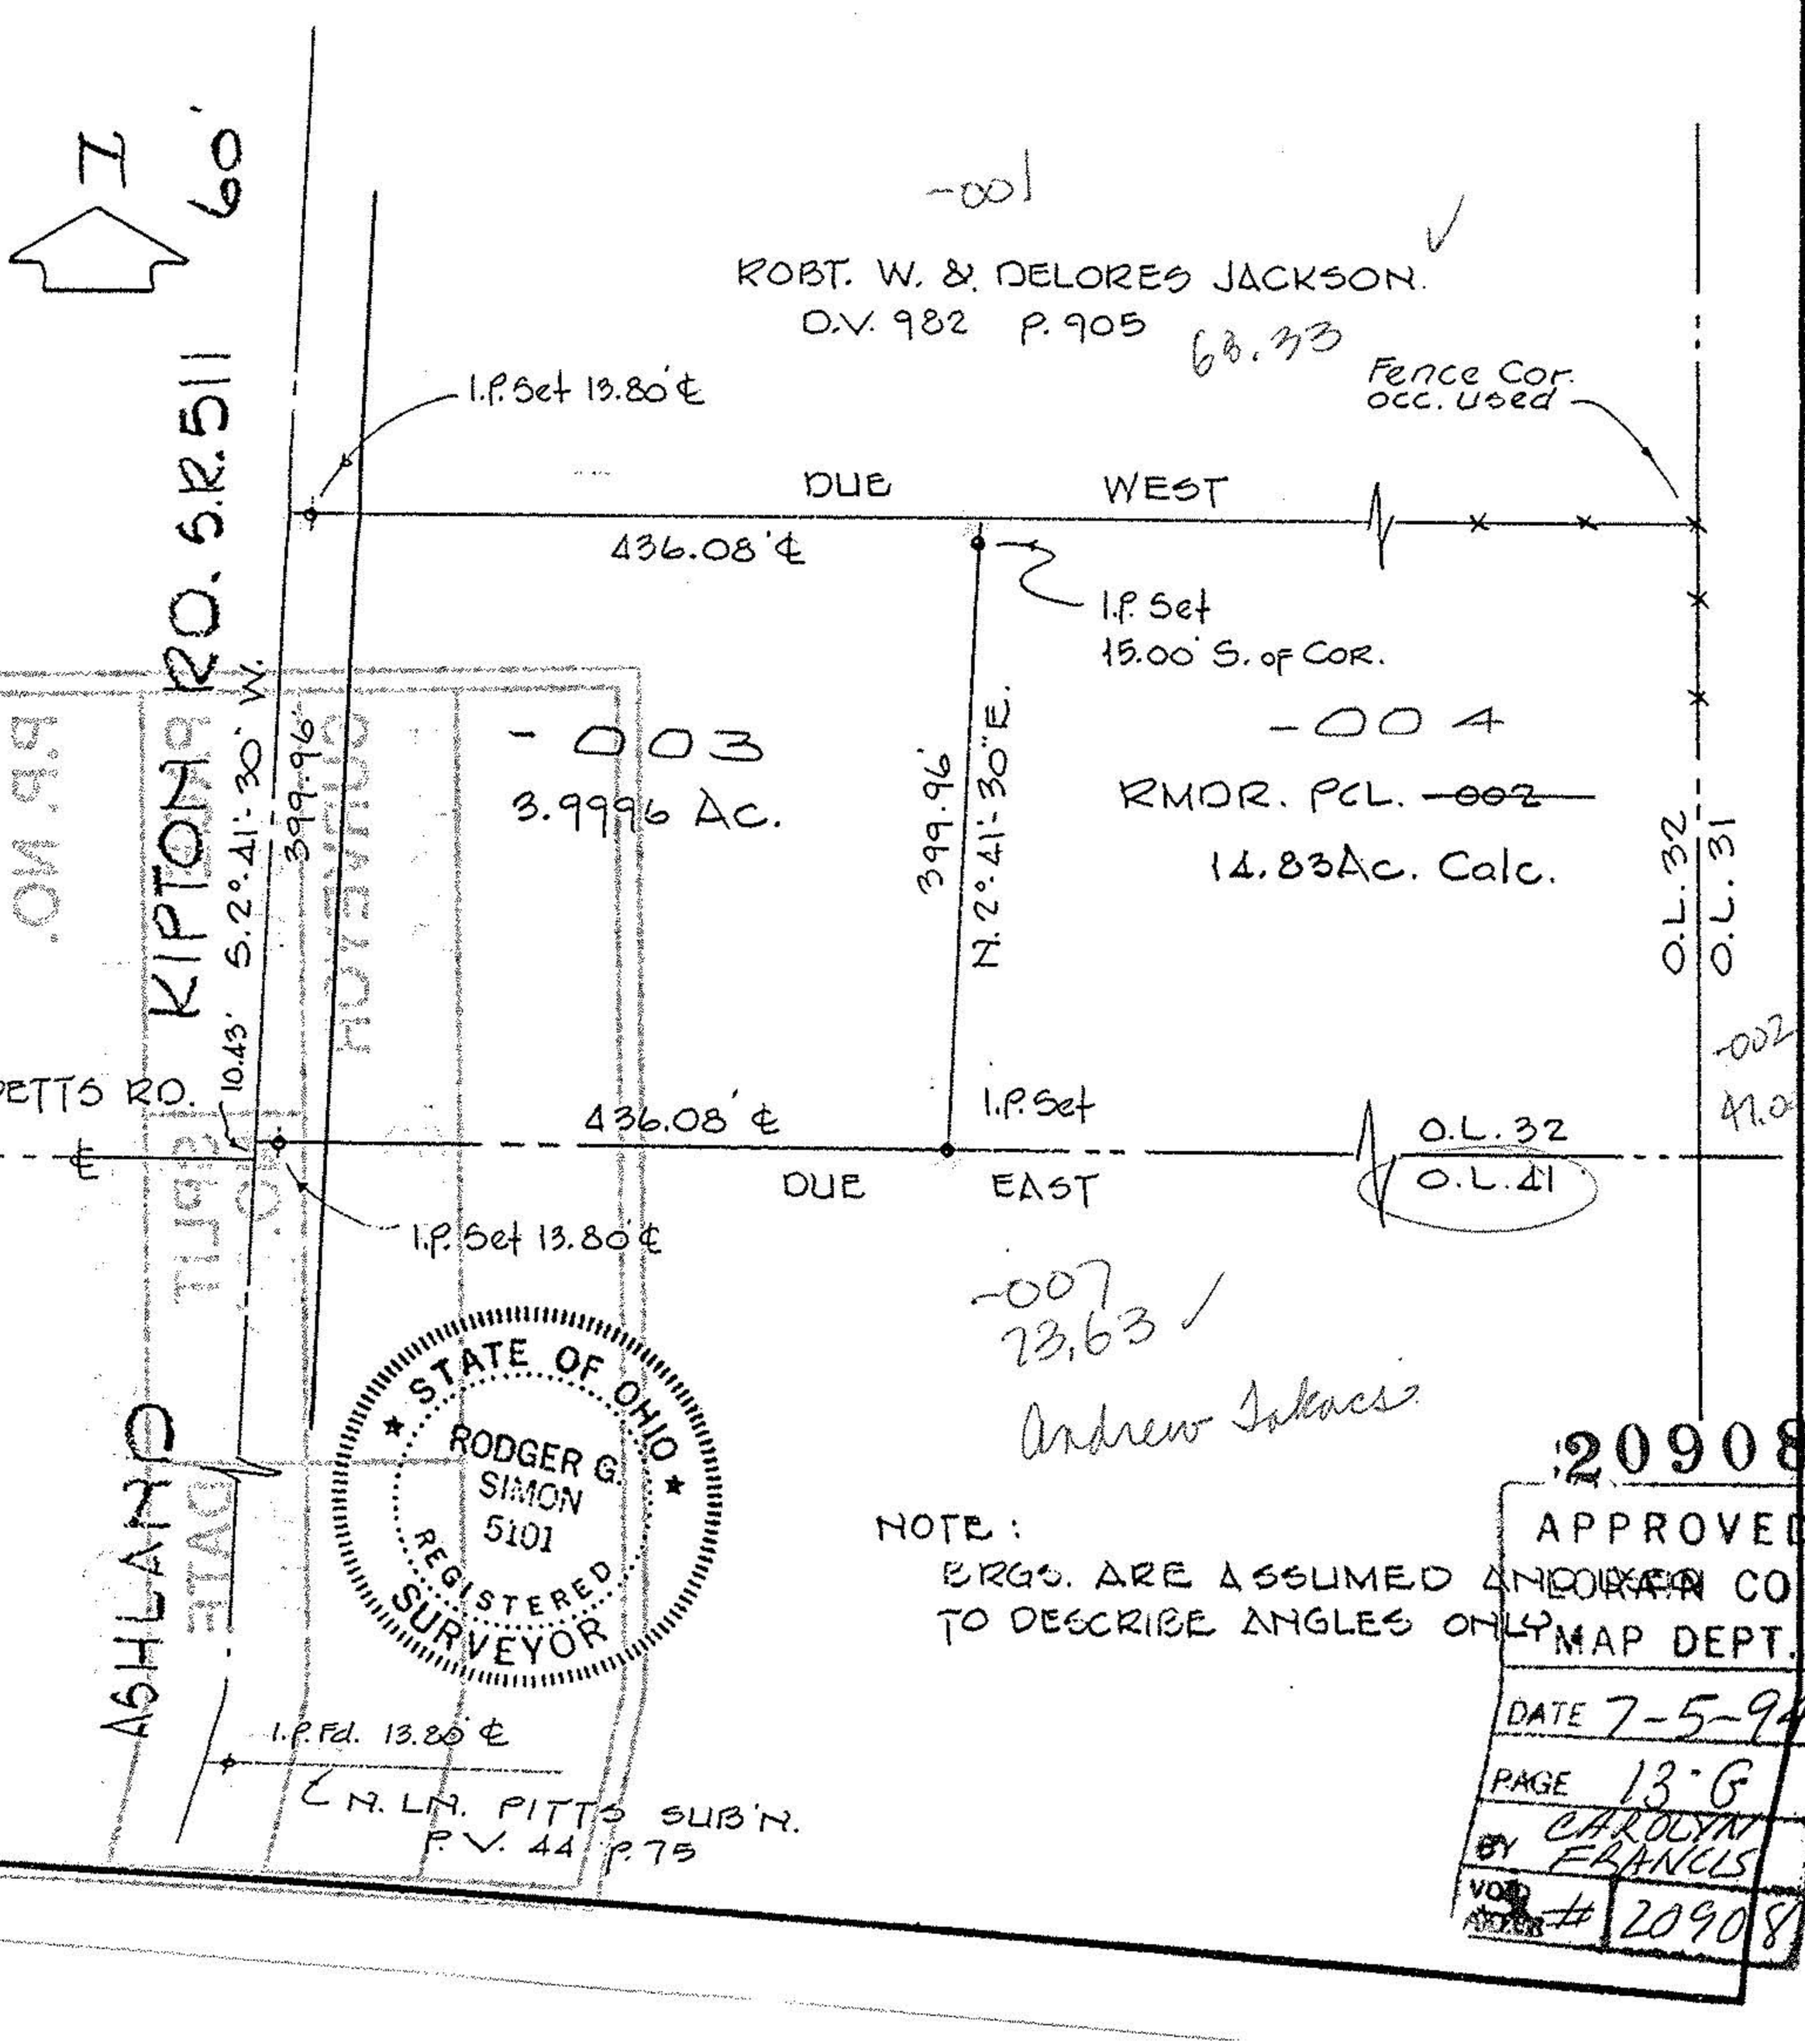

NOTE:
BRGS. ARE ASSUMED AND USED TO DESCRIBE ANGLES ONLY

20908
APPROVED
LORAIN CO
MAP DEPT.
DATE 7-5-94
PAGE 13-G
BY CAROLYN EBANCLS
VOID ORDER # 20908