LAUNDON • SIMON • CAHL & ASSOC., INC.
CONSULTING ENGINEERS & SURVEYORS
110 MIDDLE AVE., ELYRIA, O. 44035

SURVEY FOR:

JAMES E. SPEARS

Orig. Lot 7 & 12	City of	Date 2-6-96 Scale 1" = 200'
Orig. Sec	Village of	Dwn. by RC Chkd. by RS
Tract 9	County of LORAIN	Job No. 96-2827 F.B. 238 P. 35
Township of CAMDEN	State of OHIO	Printed

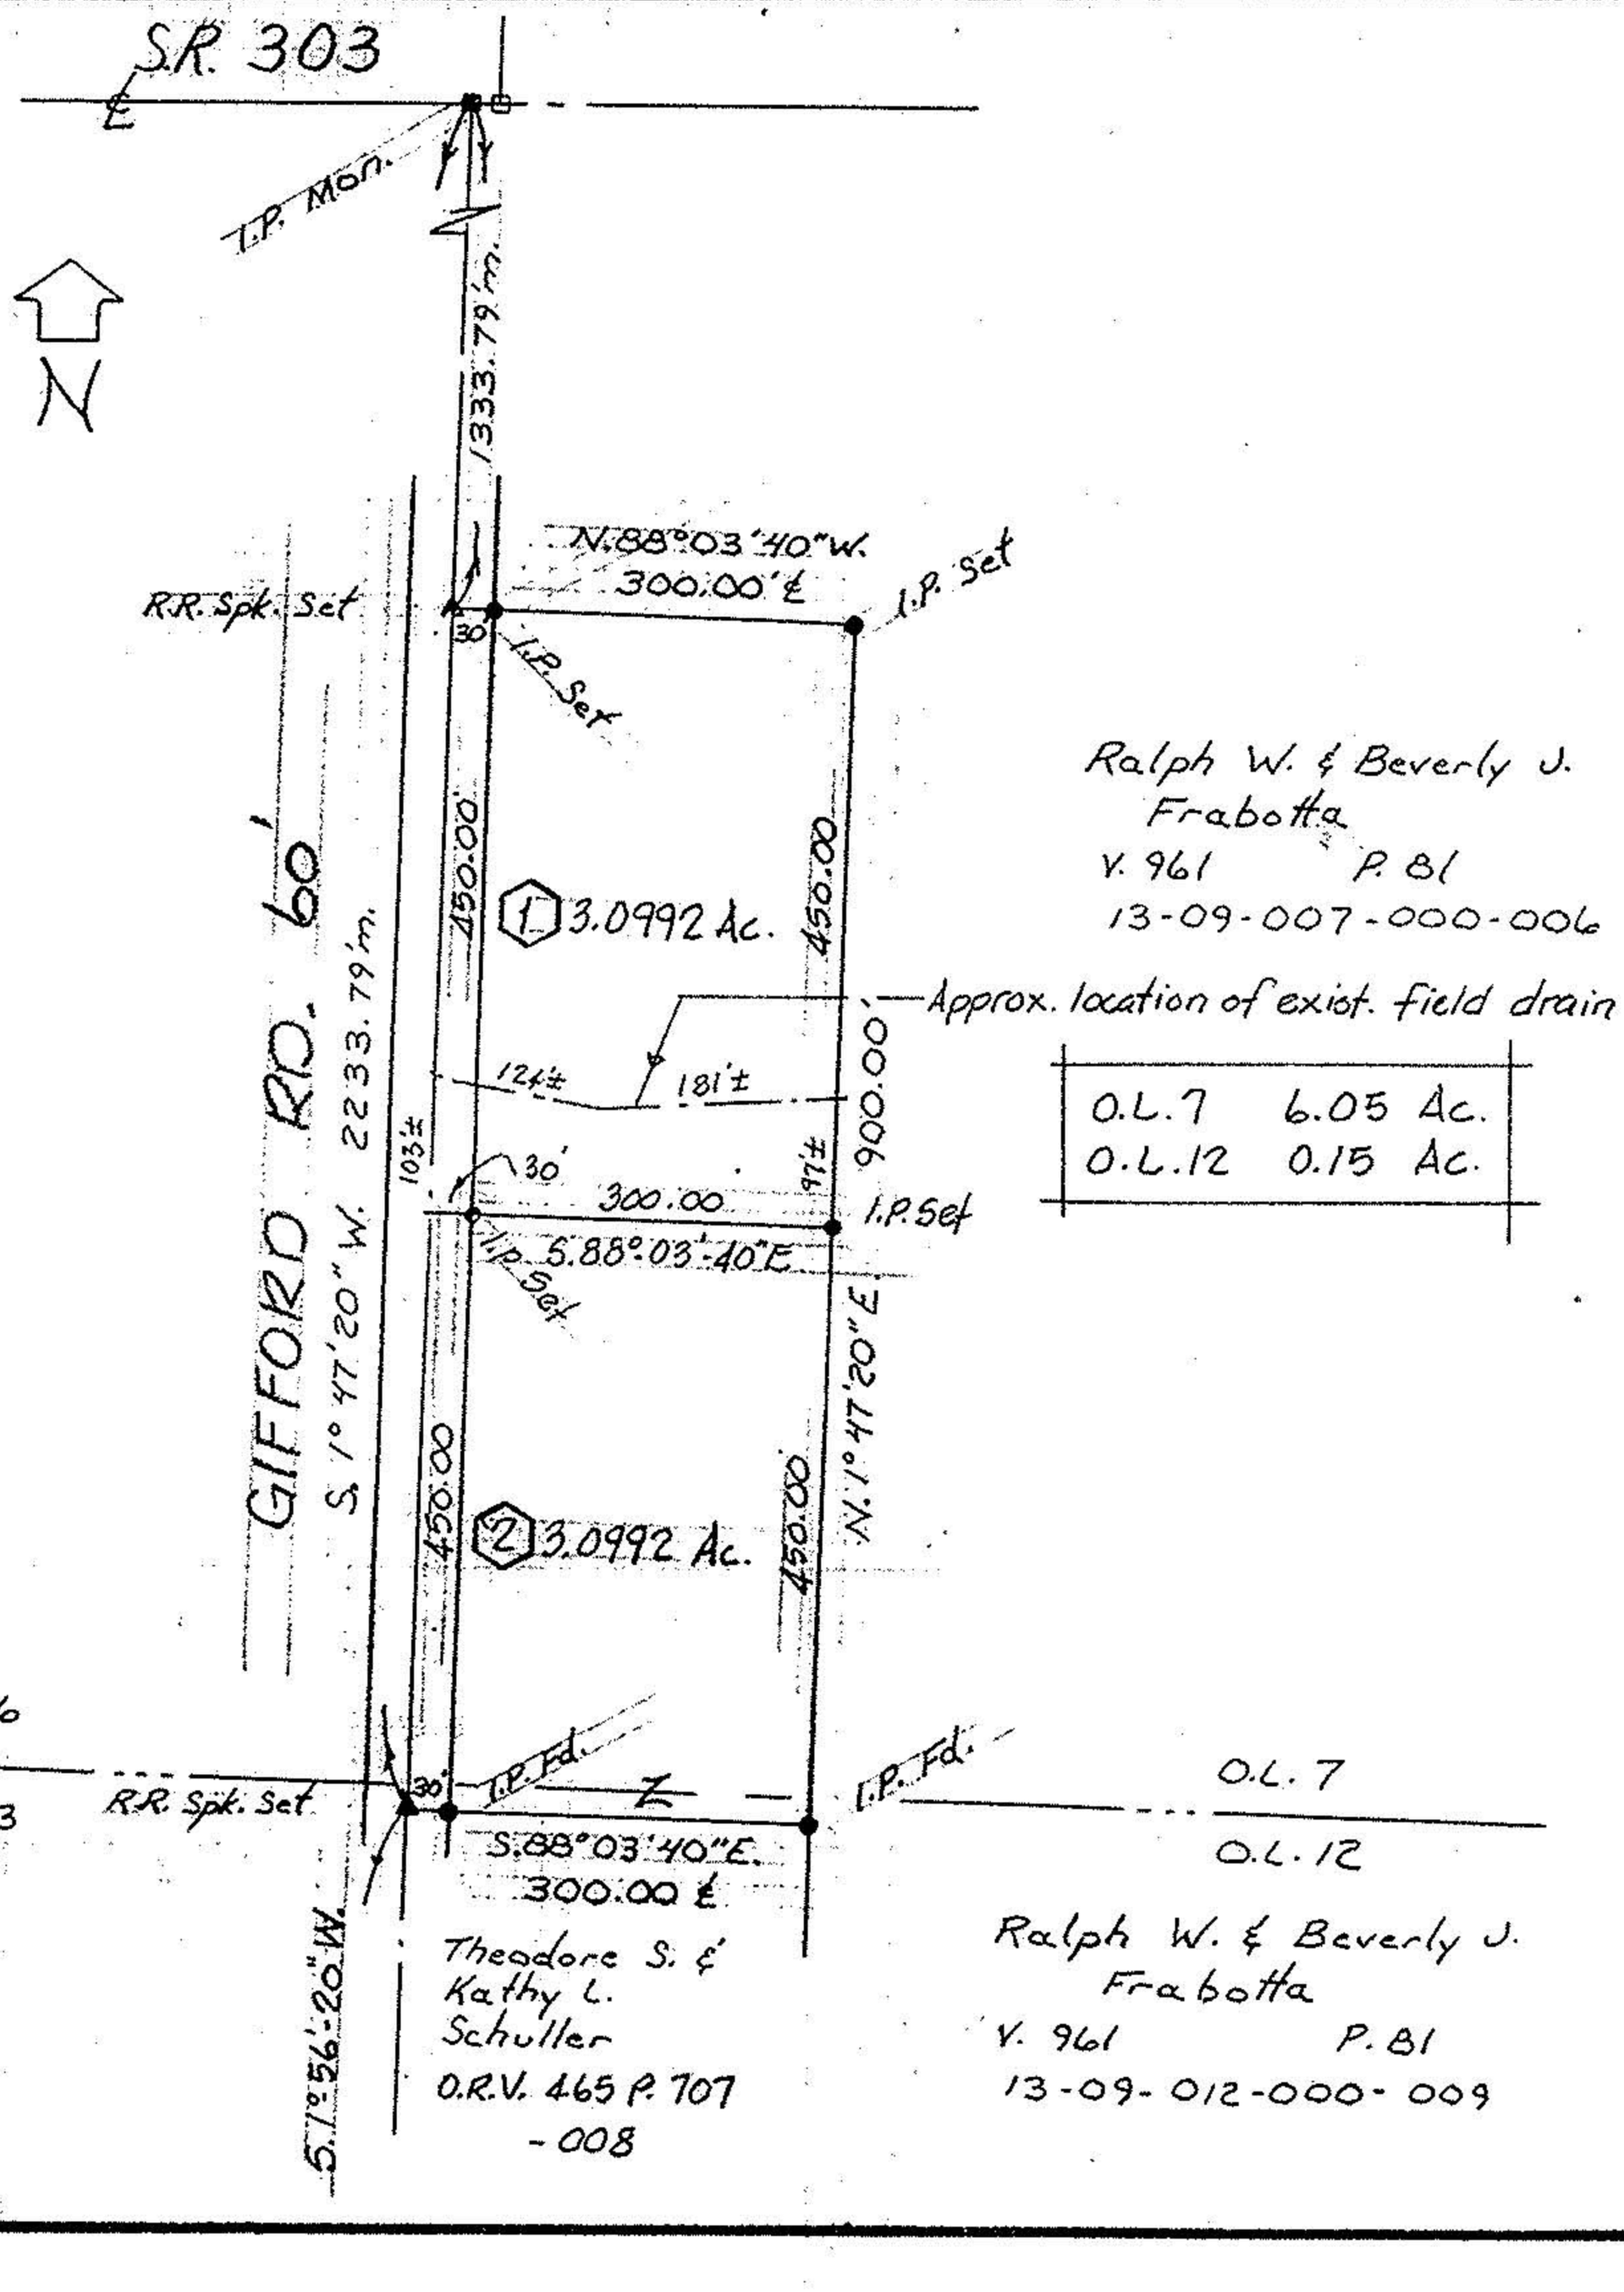

Ralph W. & Beverly J. Frabotta
V. 961 P. 81
13-09-007-000-006

O.L. 7	6.05 Ac.
O.L. 12	0.15 Ac.

Theodore S. & Kathy L. Schuller
O.R.V. 465 P. 707
-008

Ralph W. & Beverly J. Frabotta
V. 961 P. 81
13-09-012-000-009