LAUNDON • SIMON • CARR and ASSOC
ENGINEERS — SURVEYORS
504 MIDDLE AVE. — ELYRIA, OHIO 4035

12804

FOR: MRS. RUTH HEIDEN

TOWNSHIP PITTSFIELD	VILLAGE	DATE 4/26/79
ORIG. LOT or SEC. 102	COUNTY - LORAIN	SCALE 1" = 200'
CITY	STATE OHIO	JOB NO. 79-858 F.B. 135/63

14-H
14-00-102-000-004
-005

14-00-102-000

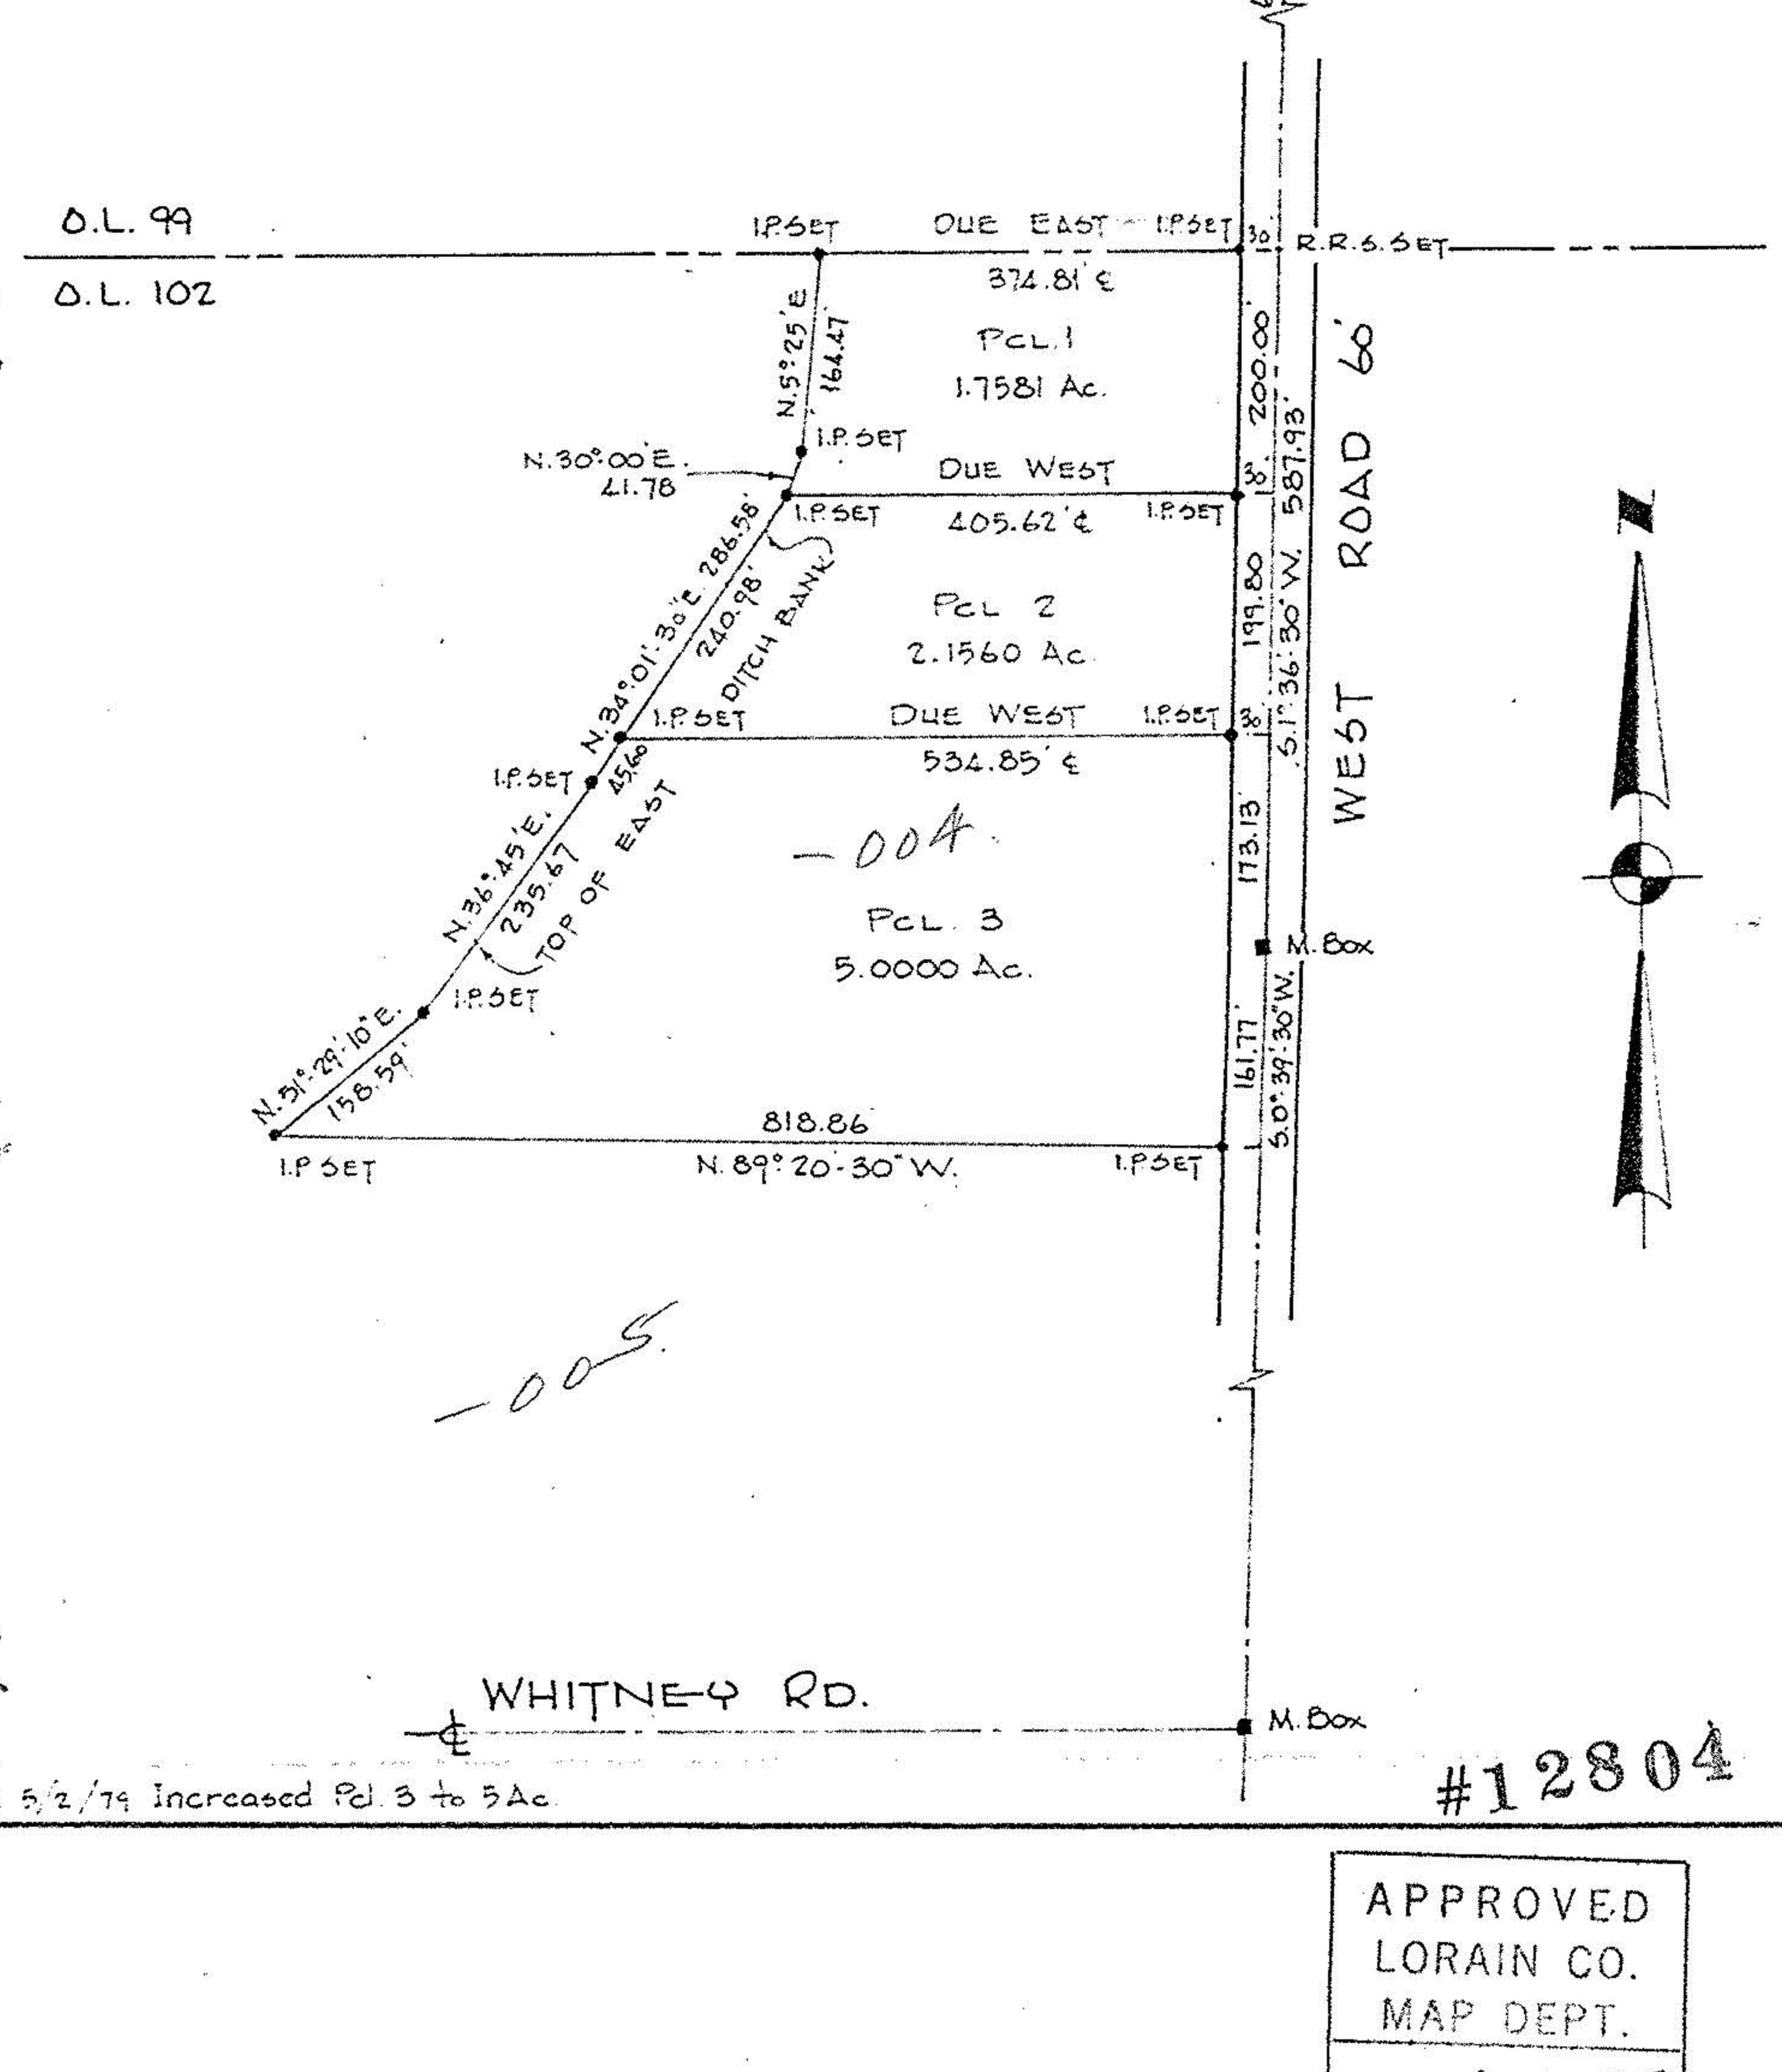

Rev. 5/2/79 Increased Pcl. 3 to 5 Ac.

#12804

14-H

APPROVED LORAIN CO. MAP DEPT.	
DATE 6-20-79	
PAGE 14-H	
BY Carolyn T	
VOID AFTER	12804

14-00-102-000