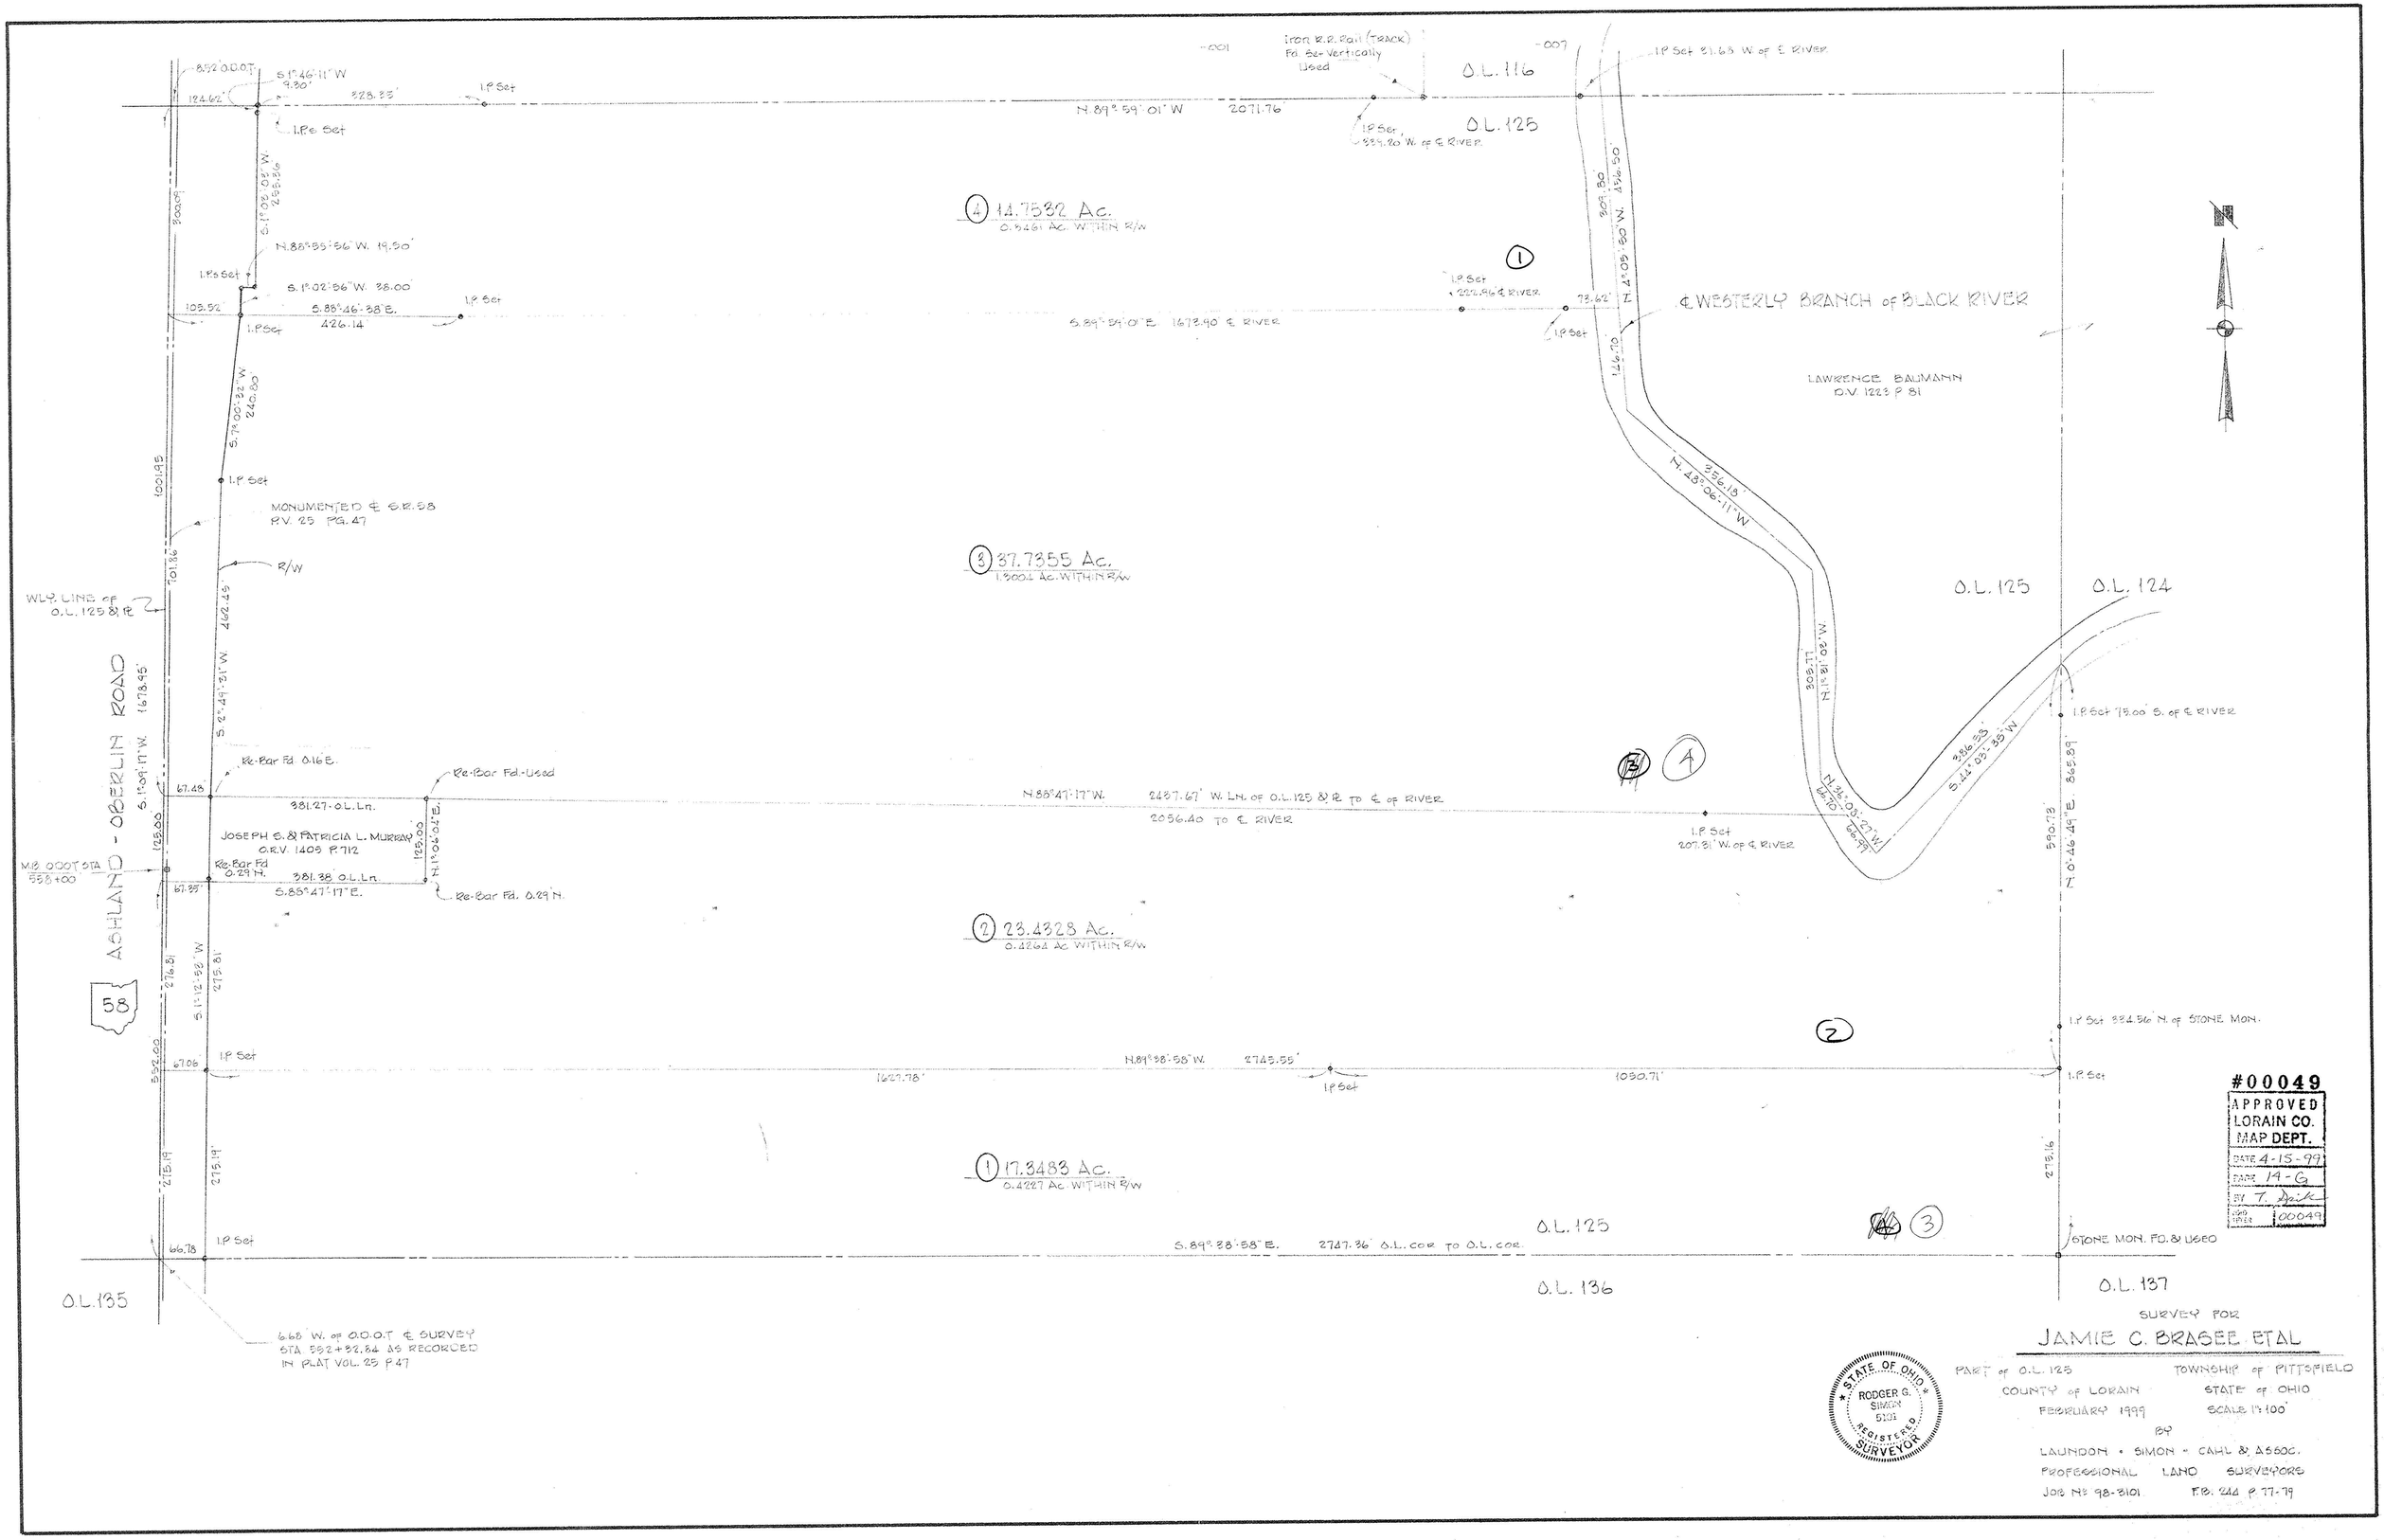

SURVEY FOR

JAMIE C. BRASEE ETAL

PART of O.L. 125 — TOWNSHIP of PITTSFIELD

COUNTY of LORAIN — STATE of OHIO

FEBRUARY 1999 — SCALE 1" = 100'

BY

LAUNDON • SIMON • CAHL & ASSOC.

PROFESSIONAL LAND SURVEYORS

JOB No. 98-3101 — F.B. 244 P. 77-79