MAP OF LOT SPLIT SURVEY

FOR

TIMOTHY S. DIEDRICK, ETAL ALSO MICHAEL A. WEBER & MARILYN K. LEKO

SITUATED IN THE TOWNSHIP OF PITTSFIELD, COUNTY OF LORAIN,
STATE OF OHIO AND BEING PART OF ORIGINAL PITTSFIELD TOWNSHIP
LOT NO. 126 and BEING KNOWN AS AUDITOR'S PARCEL NO. 14-00-126-00-005

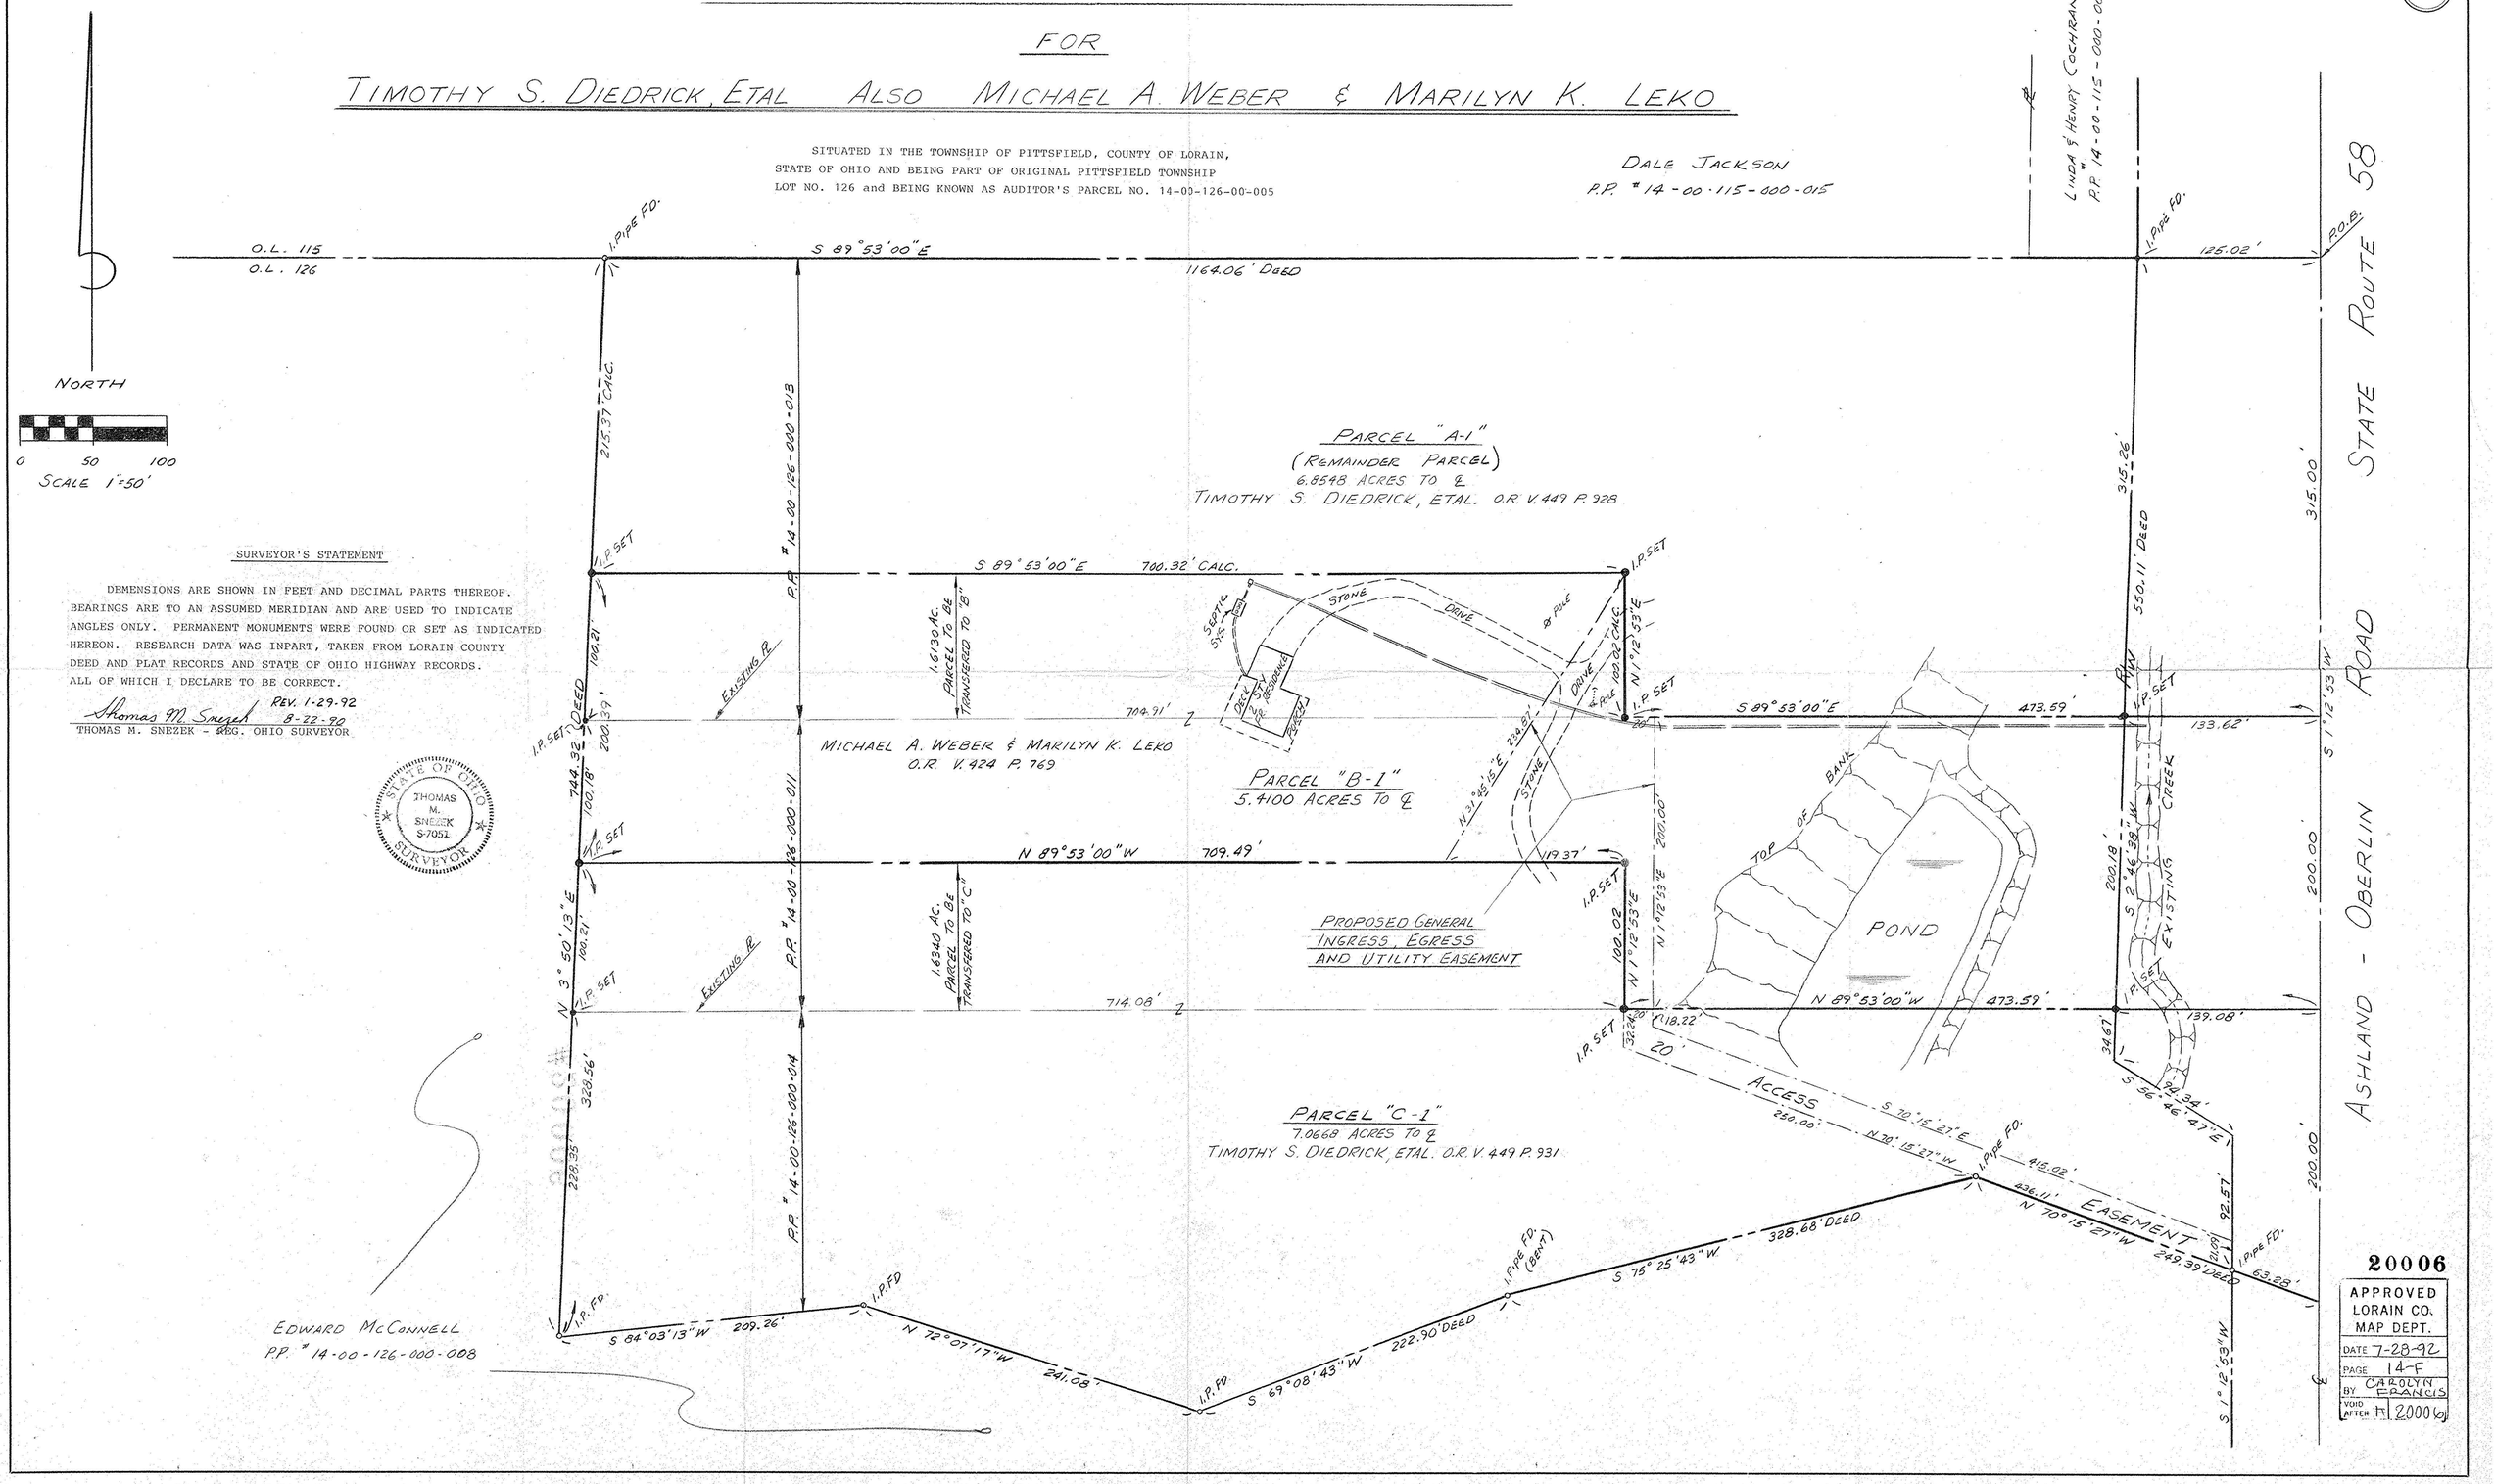

SURVEYOR'S STATEMENT

DEMENSIONS ARE SHOWN IN FEET AND DECIMAL PARTS THEREOF. BEARINGS ARE TO AN ASSUMED MERIDIAN AND ARE USED TO INDICATE ANGLES ONLY. PERMANENT MONUMENTS WERE FOUND OR SET AS INDICATED HEREON. RESEARCH DATA WAS INPART, TAKEN FROM LORAIN COUNTY DEED AND PLAT RECORDS AND STATE OF OHIO HIGHWAY RECORDS. ALL OF WHICH I DECLARE TO BE CORRECT.

Thomas M. Snezek REV. 1-29-92
8-22-90
THOMAS M. SNEZEK - REG. OHIO SURVEYOR

STATE OF OHIO
THOMAS M. SNEZEK
S-7051
SURVEYOR

20006

APPROVED
LORAIN CO.
MAP DEPT.
DATE 7-28-92
PAGE 14-F
BY CAROLYN FRANCIS
VOID AFTER # 2000(c)