MAP OF SURVEY & LOT SPLIT

PREPARED FOR

NORMAN P. AND CONNIE L. BRADLEY

SITUATED IN THE TOWNSHIP OF PITTSFIELD, COUNTY OF LORAIN, STATE OF OHIO AND BEING KNOWN AS PART OF ORIGINAL PITTSFIELD TOWNSHIP LOT 133

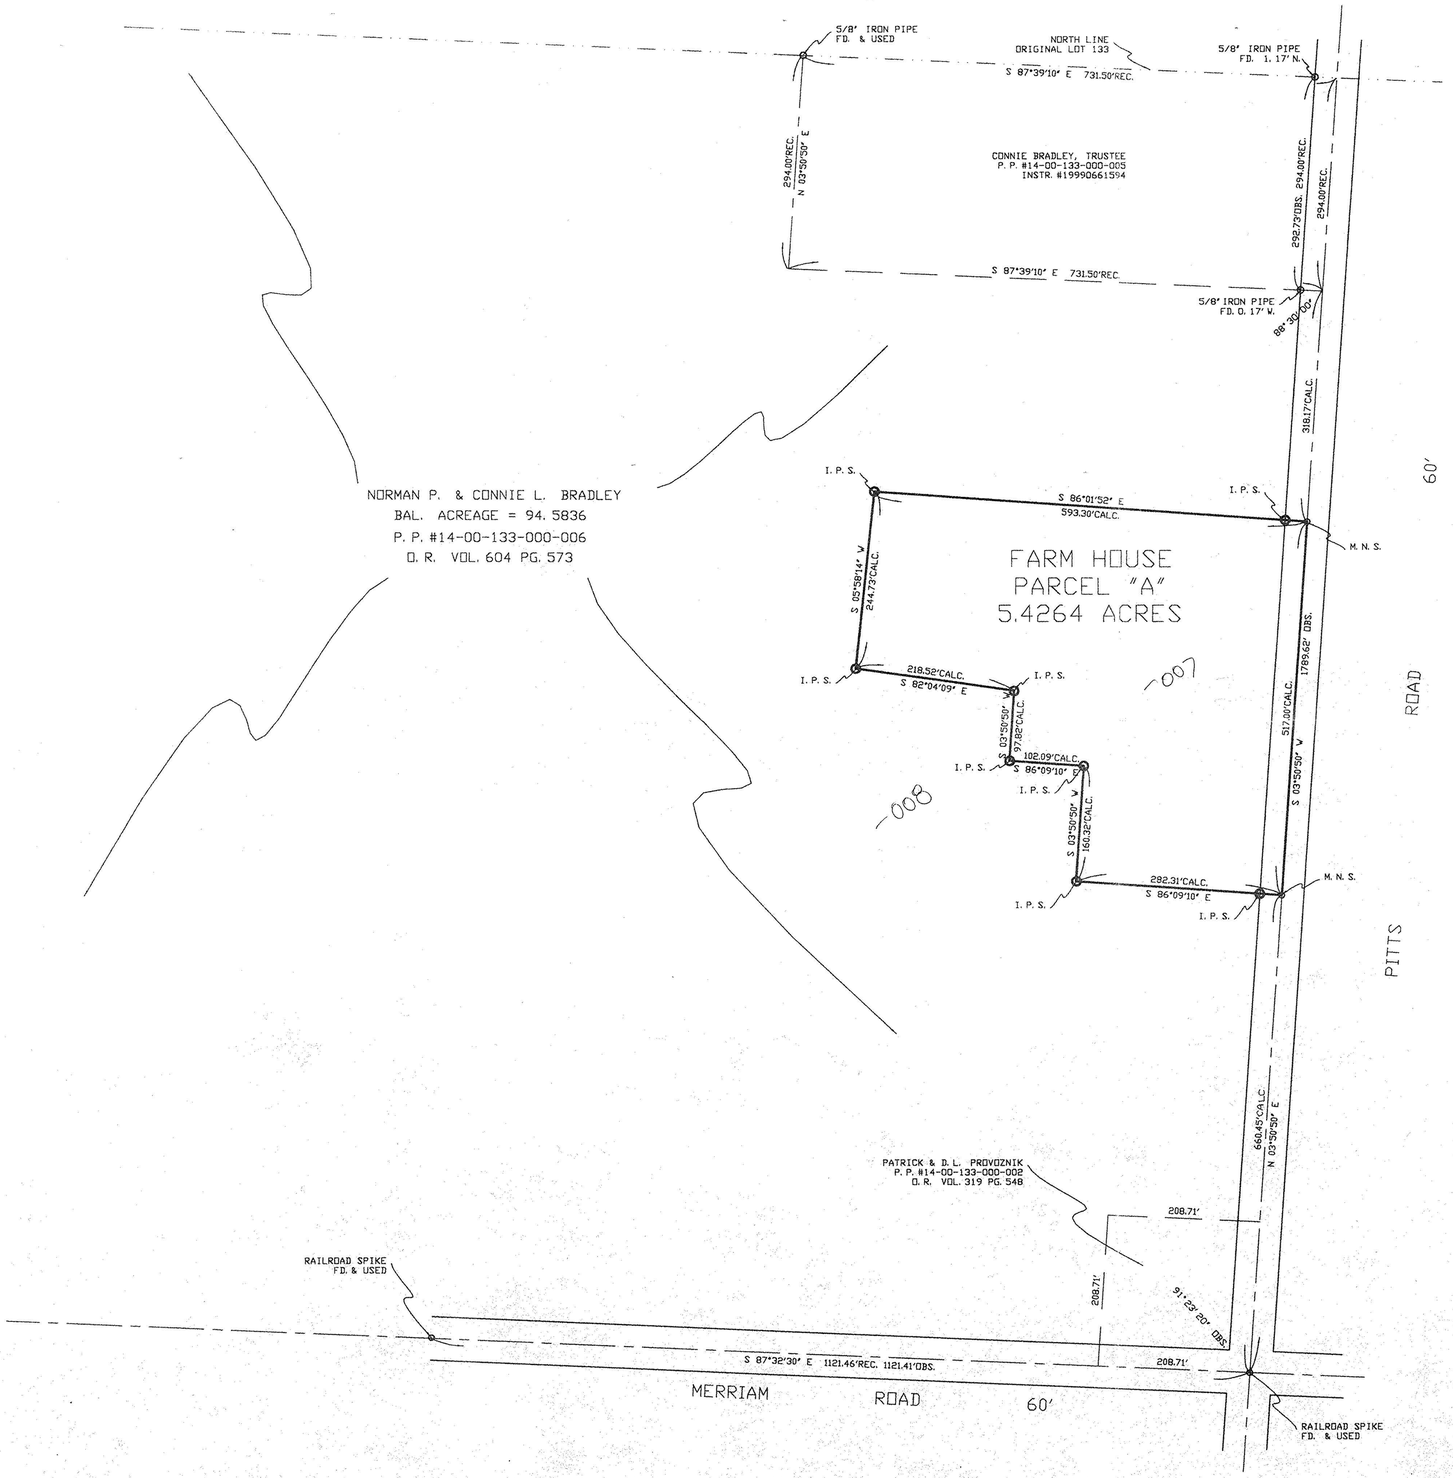

0' 100' 200' 300'

SCALE: 1" = 100'

SURVEYOR'S STATEMENT

DISTANCES ARE EXPRESSED IN FEET AND DECIMAL PARTS THEREOF. BEARINGS ARE TO AN ASSUMED MERIDIAN AND ARE USED TO INDICATE ANGLES ONLY. PERMANENT MONUMENTS WERE FOUND OR SET AS INDICATED HEREON. —o— I. P. S. INDICATES A 5/8" IRON PIN WITH IDENTIFICATION CAP SET. —o— M. N. S. INDICATES A MAGNETIC NAIL SET. ALL OF WHICH I DECLARE TO BE CORRECT TO THE BEST OF MY ABILITIES AND BELIEFS.

Thomas M. Snezek 4-24-01

THOMAS M. SNEZEK, R. L. S. #7051 — DATE

STATE OF OHIO THOMAS M. SNEZEK S-7051 SURVEYOR

00772

APPROVED LORAIN CO. MAP DEPT.

DATE 6-4-01

PAGE 14-F

BY JHATFIELD

#01-00772

PROJECT #0102 4/25/01