MAP OF SURVEY, LOT SPLIT AND ASSEMBLY

PREPARED FOR

RALPH A. AND PAULINE B. HAYES

SITUATED IN THE TOWNSHIP OF PITTSFIELD, COUNTY OF LORAIN, STATE OF OHIO AND BEING KNOW AS PART OF ORIGINAL PITTSFIELD TOWNSHIP LOT 148 AND ALL OF THOSE LANDS DEEDED TO RALPH A. AND PAULINE B. HAYES IN DEED INSTRUMENT NO. #200010759041, VOL. 1142 PG. 410 AND VOL. 1067 PG. 789.

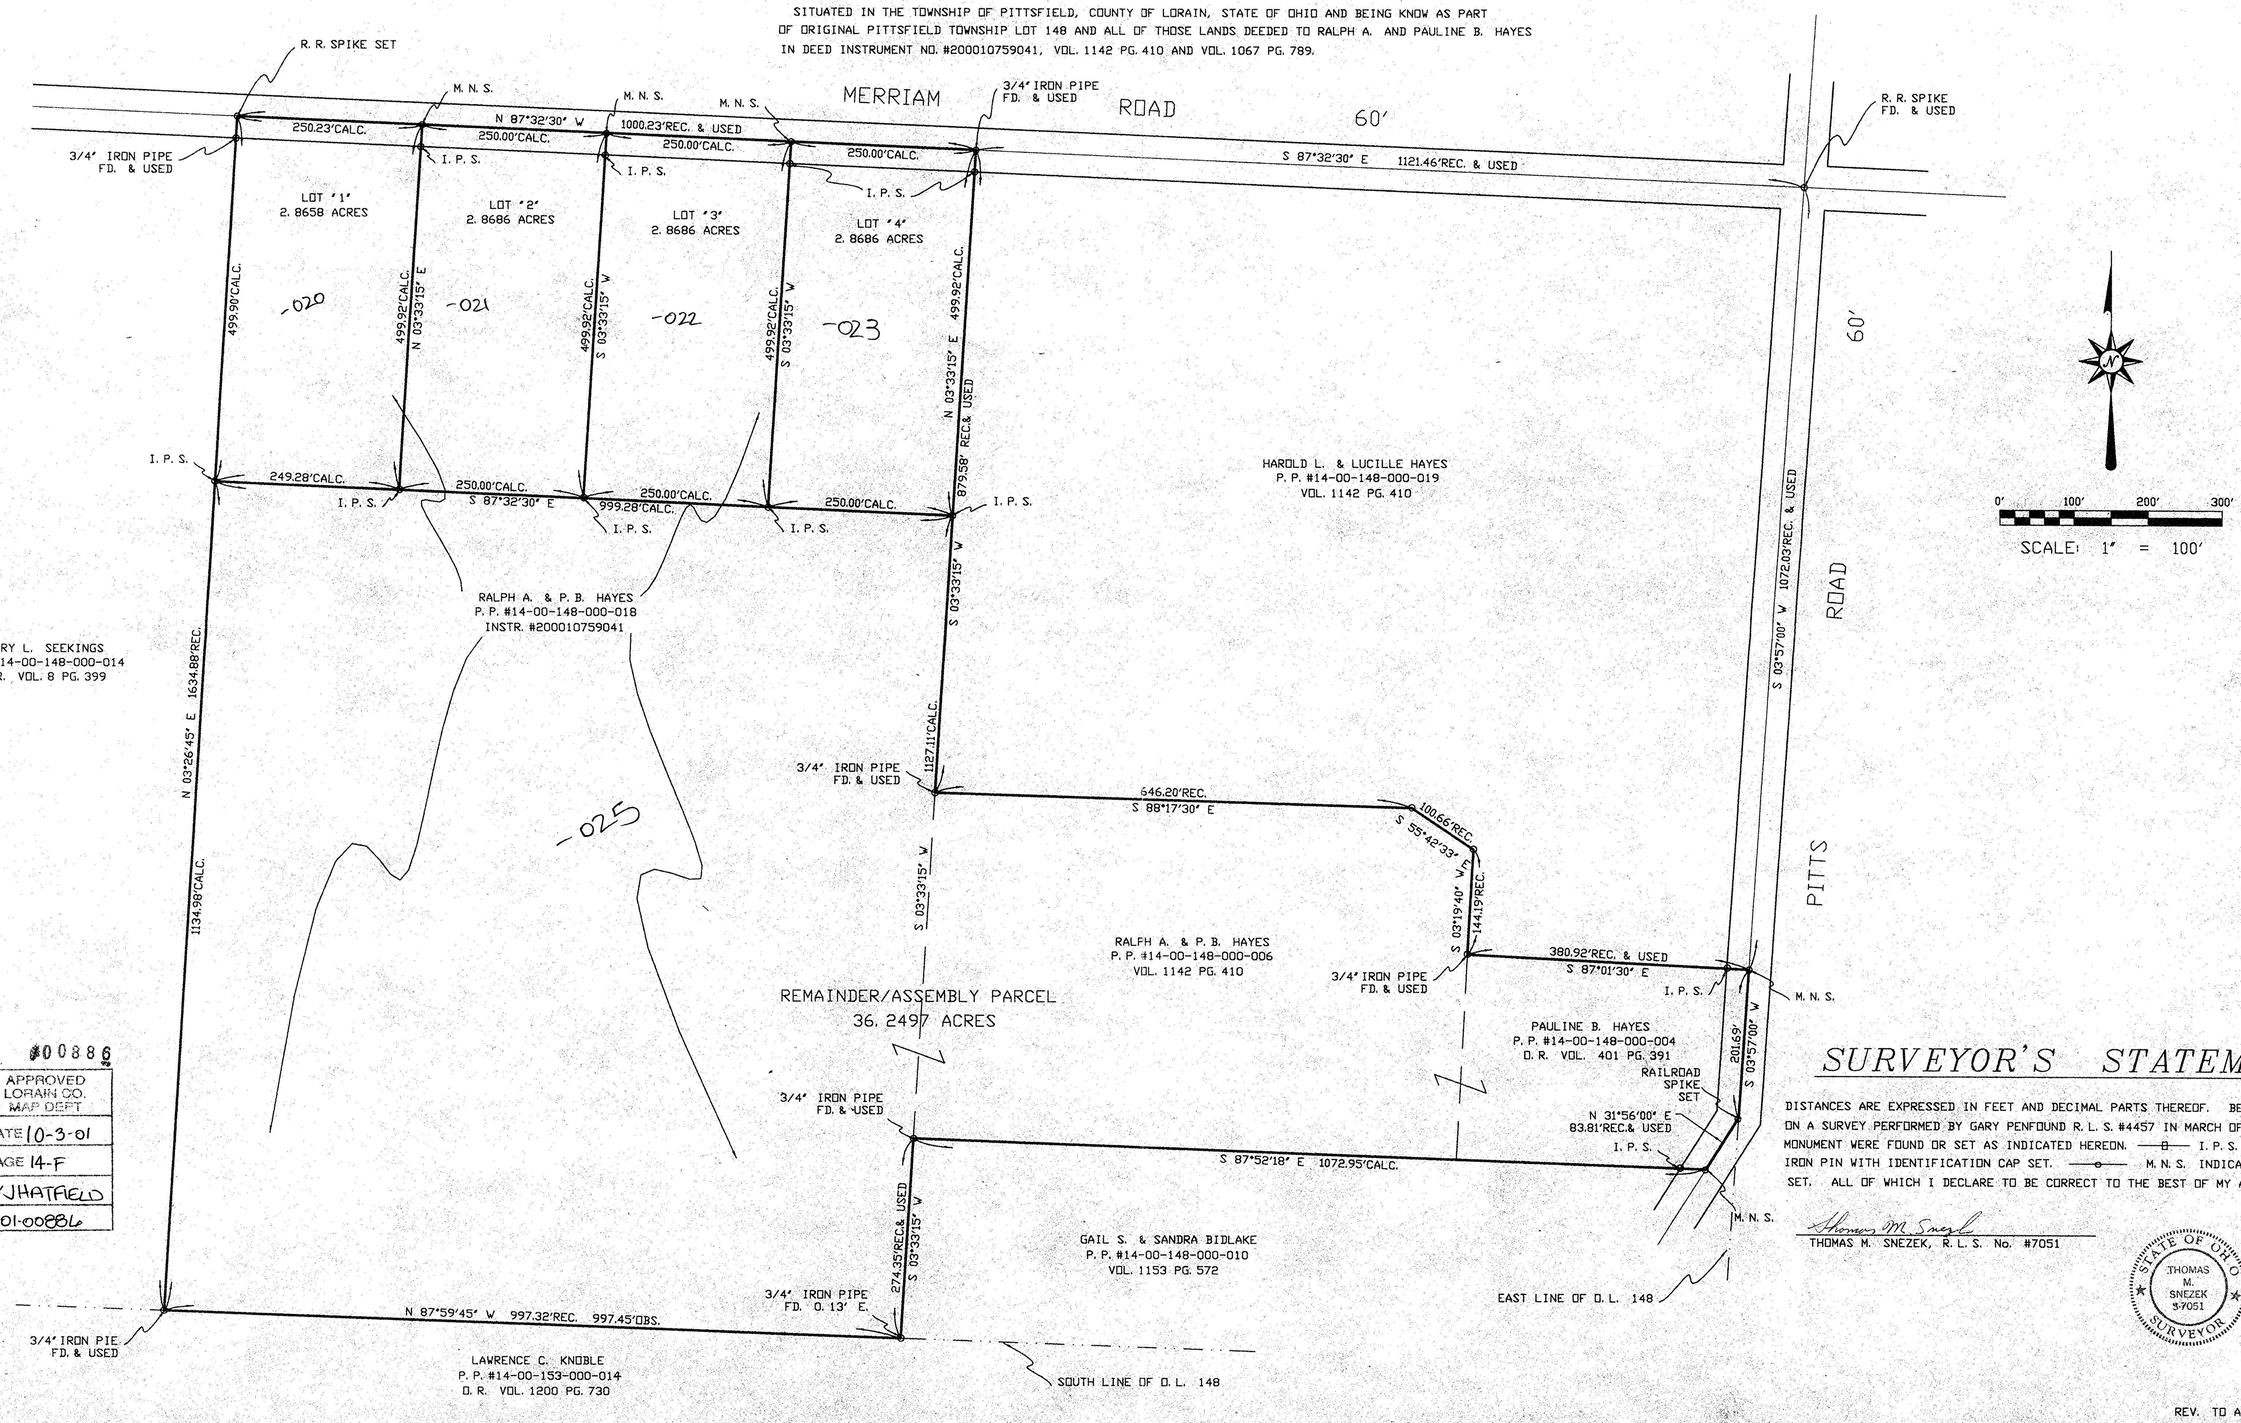

#00886

APPROVED LORAIN CO. MAP DEPT
DATE 10-3-01
PAGE 14-F
BY JHATFIELD
#01-00886

SURVEYOR'S STATEMENT

DISTANCES ARE EXPRESSED IN FEET AND DECIMAL PARTS THEREOF. BEARING ARE BASED ON A SURVEY PERFORMED BY GARY PENFOUND R. L. S. #4457 IN MARCH OF 1980. PERMANENT MONUMENT WERE FOUND OR SET AS INDICATED HEREON. —⊟— I. P. S. INDICATES A 5/8" IRON PIN WITH IDENTIFICATION CAP SET. —o— M. N. S. INDICATES A MAGNETIC NAIL SET. ALL OF WHICH I DECLARE TO BE CORRECT TO THE BEST OF MY ABILITY AND BELIEF.

Thomas M. Snezek
THOMAS M. SNEZEK, R. L. S. No. #7051

8-14-01
DATE

STATE OF OHIO
THOMAS M. SNEZEK S-7051
SURVEYOR

REV. TO ASSEMBLE 8/10/01
PROJECT No. 0112R 7/22/01