MAP OF SURVEY AND LOT SPLIT

PREPARED FOR

HAROLD L. AND LUCILLE HAYES

SITUATED IN THE TOWNSHIP OF PITTSFIELD, COUNTY OF LORAIN, STATE OF OHIO AND BEING KNOW AS PART OF ORIGINAL PITTSFIELD TOWNSHIP LOT 148 AND ALL OF THOSE LANDS DEEDED TO HAROLD L. AND LUCILLE HAYES IN DEED VOLUME 1142 PAGE 410

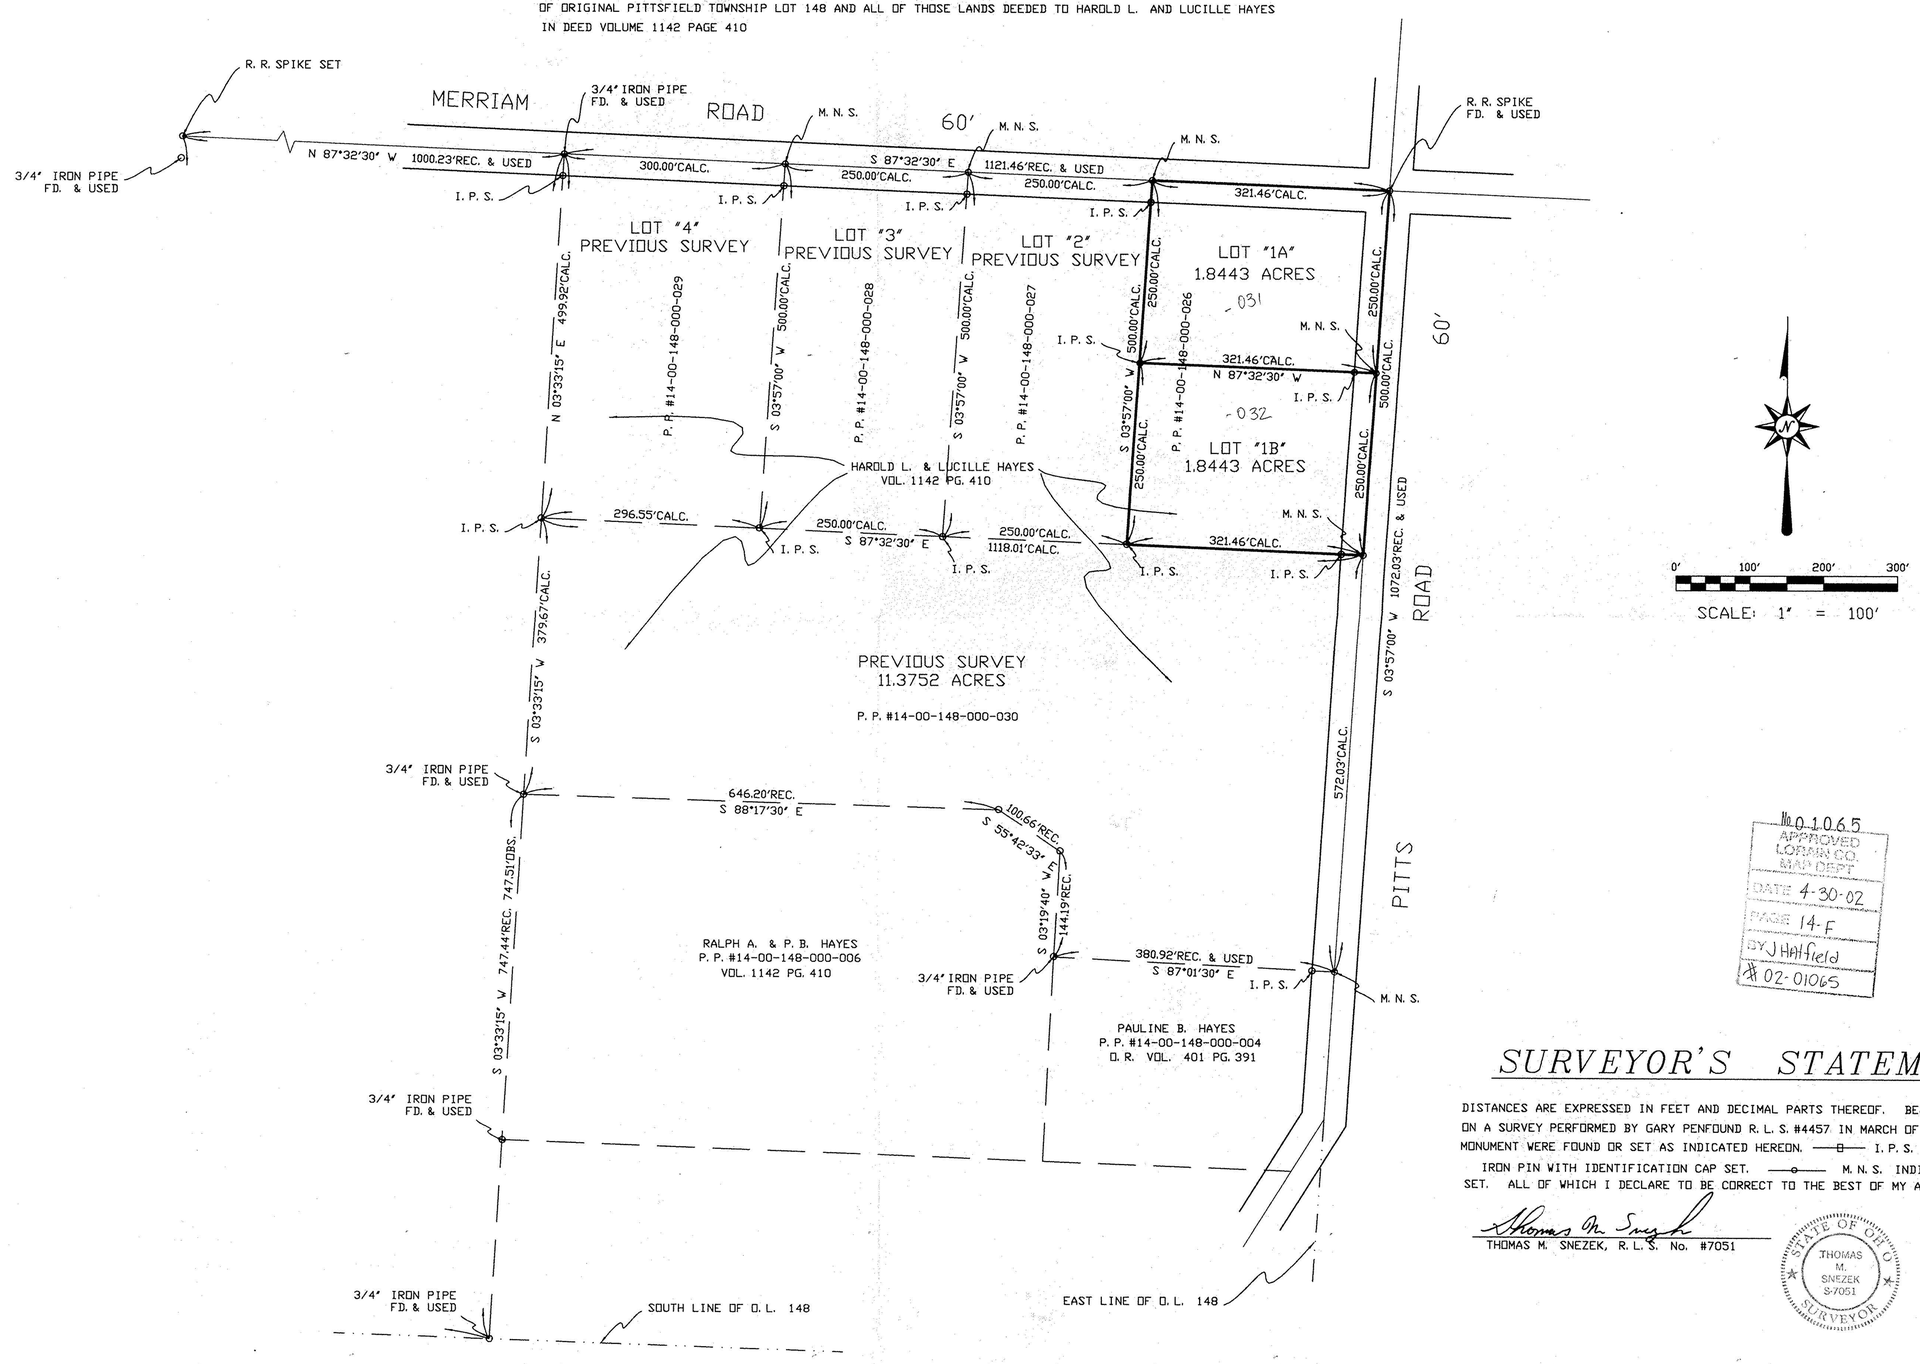

No 01065
APPROVED
LORAIN CO.
MAP DEPT
DATE 4-30-02
PAGE 14-F
BY J Hatfield
02-01065

SURVEYOR'S STATEMENT

DISTANCES ARE EXPRESSED IN FEET AND DECIMAL PARTS THEREOF. BEARING ARE BASED ON A SURVEY PERFORMED BY GARY PENFOUND R. L. S. #4457 IN MARCH OF 1980. PERMANENT MONUMENT WERE FOUND OR SET AS INDICATED HEREON. —⊟— I. P. S. INDICATES A 5/8" IRON PIN WITH IDENTIFICATION CAP SET. —o— M. N. S. INDICATES A MAGNETIC NAIL SET. ALL OF WHICH I DECLARE TO BE CORRECT TO THE BEST OF MY ABILITY AND BELIEF.

Thomas M. Snezek

THOMAS M. SNEZEK, R. L. S. No. #7051

STATE OF OHIO THOMAS M. SNEZEK S-7051 SURVEYOR

3-8-02
DATE

PROJECT No. 0112REV 3/6/02
PROJECT No. 0112H 7/22/01