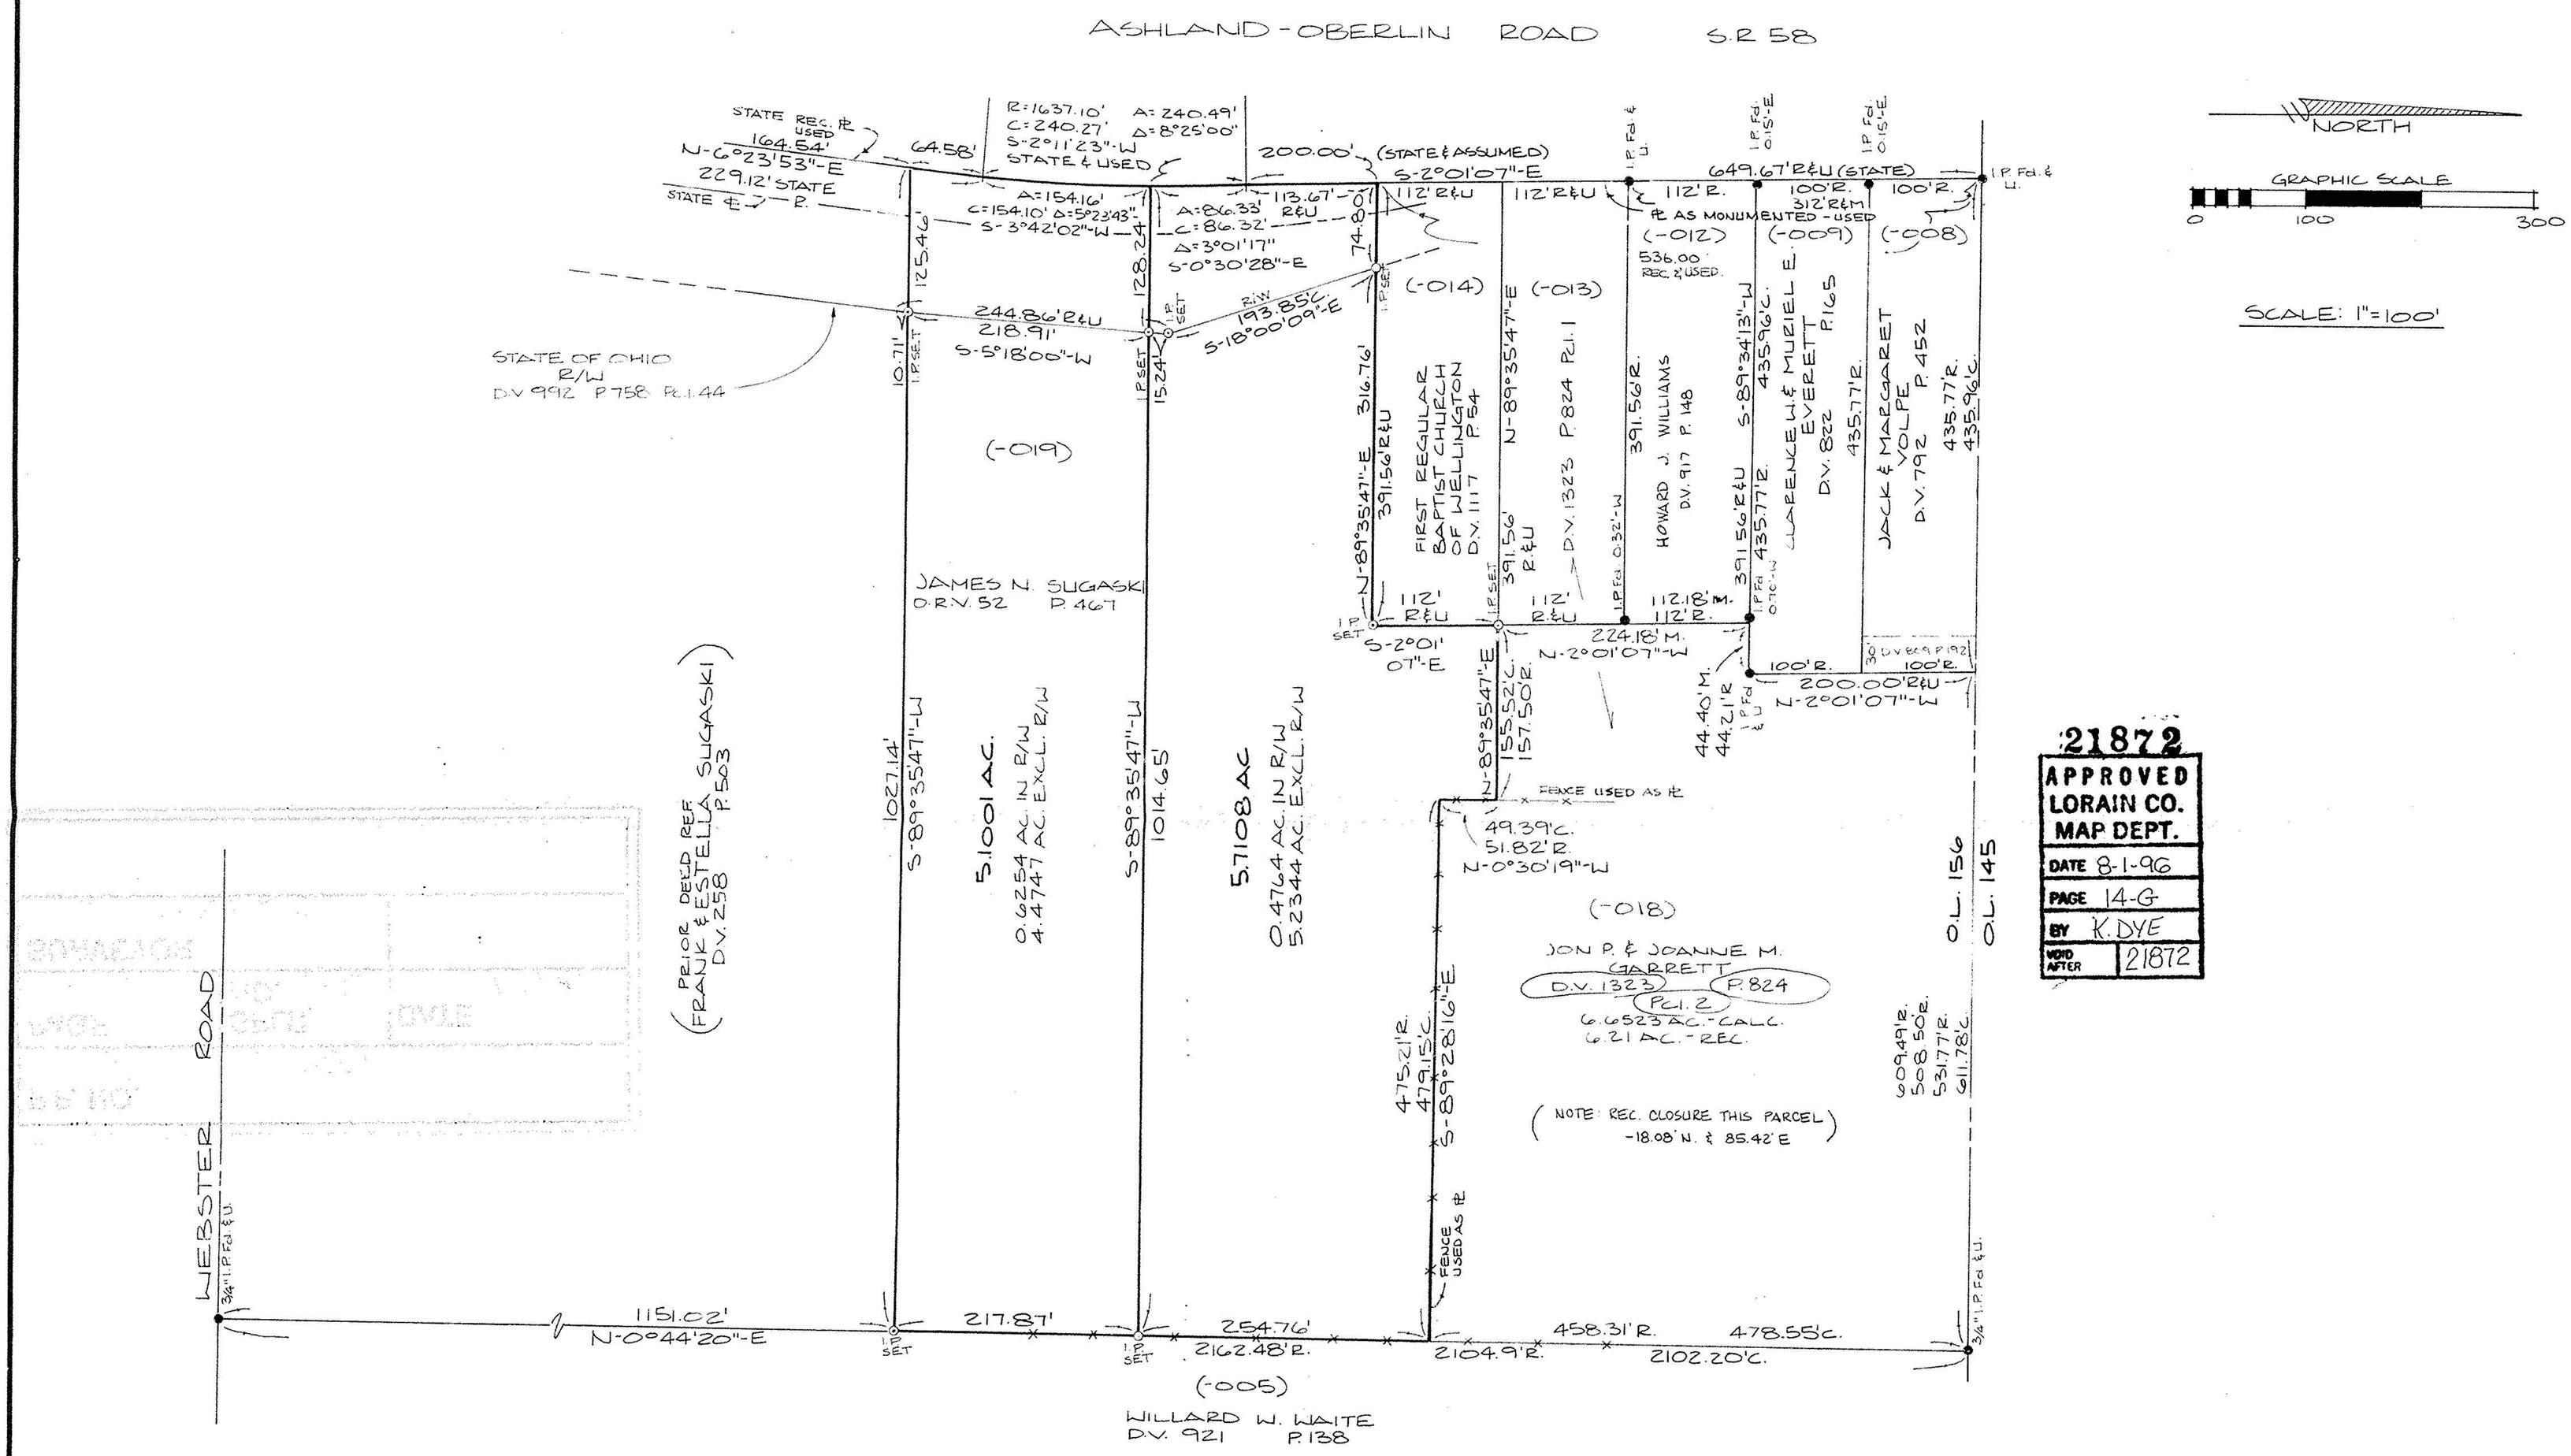

21872
APPROVED
LORAIN CO.
MAP DEPT.
DATE 8-1-96
PAGE 14-G
BY K. DYE
VOID AFTER 21872

David L. Elwell
REG. SURV. NO. 6333

KS ASSOCIATES INC.
ENGINEERS SURVEYORS

STATE OF OHIO
DAVID L. ELWELL
6333
REGISTERED
SURVEYOR

SURVEY MAP

OF PART OF
PITTSFIELD TOWNSHIP ORIGINAL LOT 156
TOWNSHIP OF PITTSFIELD • COUNTY OF LORAIN
STATE OF OHIO
DATE: 11-9-92

92-460