MAP OF SURVEY AND LOT SPLIT
FOR
GREGORY D. & KATHY J. BECKETT

SITUATED IN THE TOWNSHIP OF CAMDEN, COUNTY OF LORAIN, STATE OF OHIO AND BEING KNOWN AS PART OF ORIGINAL CAMDEN TOWNSHIP LOT 1, TRACT NO. 8

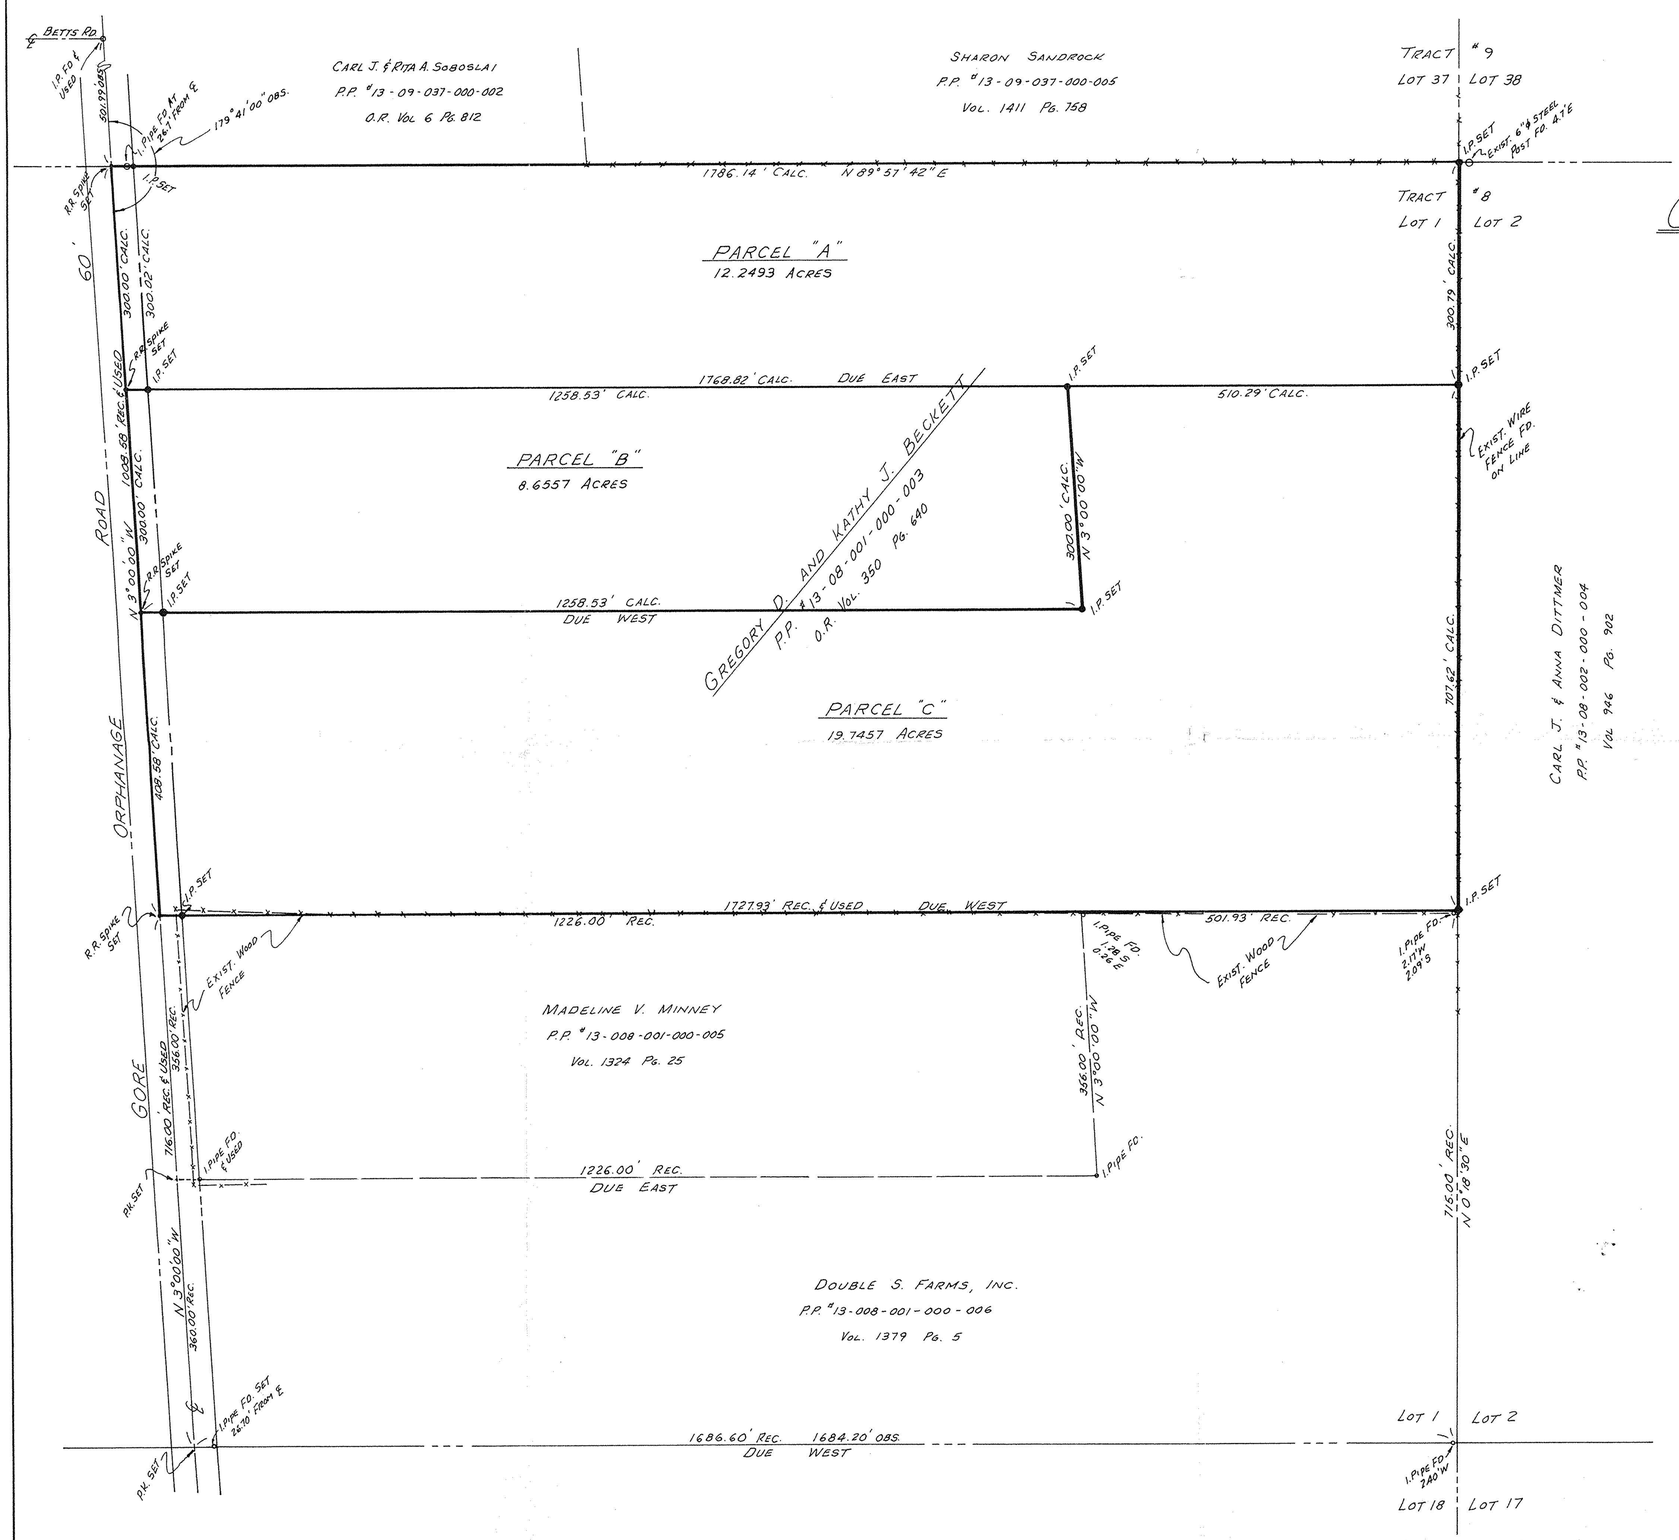

NORTH

SCALE: 1" = 100'

SURVEYOR'S STATEMENT

DISTANCE ARE EXPRESSED IN FEET AND DECIMAL PARTS THEREOF. BEARINGS ARE TO AN ASSUMED MERIDIAN AND ARE USED TO INDICATE ANGLES ONLY. PERMANENT MONUMENTS WERE FOUND OR SET AS INDICATED HEREON. ALL WORK WAS PERFORMED IN ACCORDANCE WITH OHIO REVISED CODE #4733-37, MINIMUM STANDARDS FOR BOUNDARY SURVEYS, ALL OF WHICH I DECLARE TO BE CORRECT TO THE BEST OF MY BELIEF AND KNOWLEDGE.

Thomas M. Snezek 2/20/92
THOMAS M. SNEZEK - REG. # 7051

STATE OF OHIO THOMAS M. SNEZEK S-7051 SURVEYOR

#19833

APPROVED
LORAIN CO.
MAP DEPT.
DATE 3-27-92
PAGE 13-E
BY T. McMain
INDEX NUMBER 19833