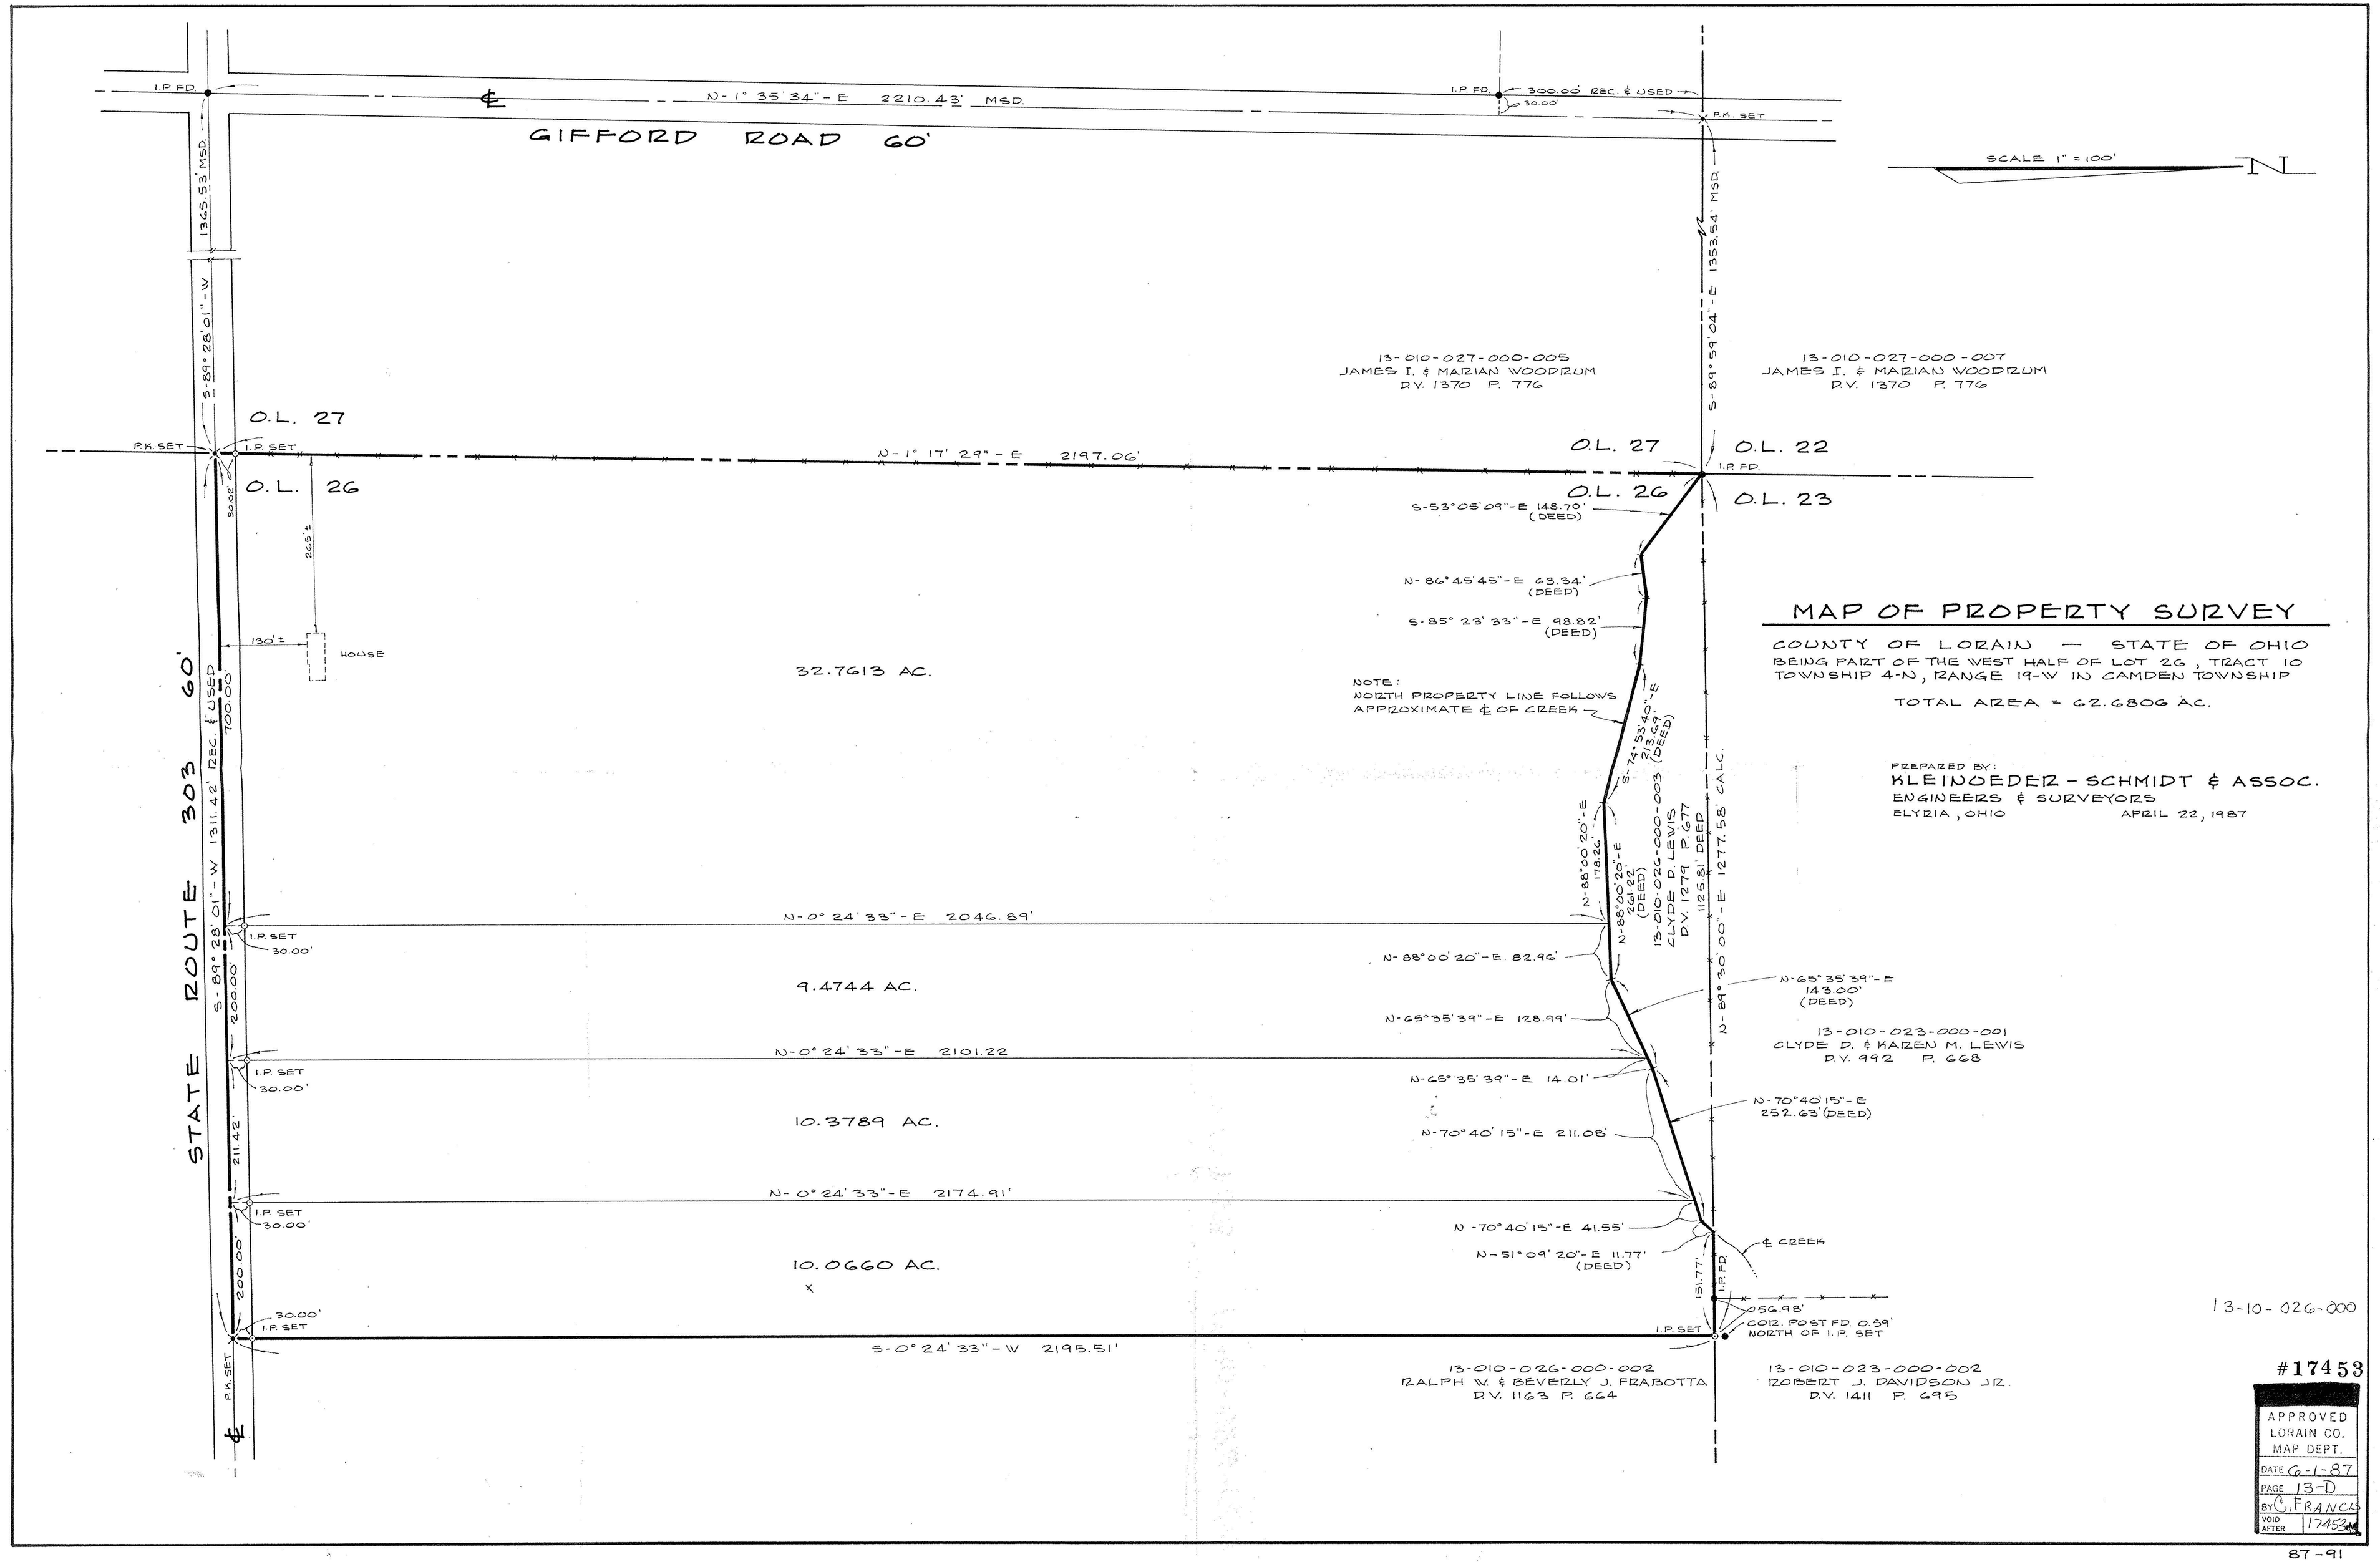

MAP OF PROPERTY SURVEY

COUNTY OF LORAIN — STATE OF OHIO
BEING PART OF THE WEST HALF OF LOT 26, TRACT 10
TOWNSHIP 4-N, RANGE 19-W IN CAMDEN TOWNSHIP

TOTAL AREA = 62.6806 AC.

PREPARED BY:
KLEINOEDER - SCHMIDT & ASSOC.
ENGINEERS & SURVEYORS
ELYRIA, OHIO APRIL 22, 1987