MAP OF SURVEY AND LOT SPLIT

PREPARED FOR

ROSALYN A. WHITNEY

SITUATED IN THE TOWNSHIP OF CAMDEN, COUNTY OF LORAIN, STATE OF OHIO
AND BEING KNOWN AS PART OF ORIGINAL CAMDEN TOWNSHIP LOT 28, TRACT 10

0′ 100′ 200′ 300′

SCALE: 1″ = 100′

SURVEYOR'S STATEMENT

DISTANCES ARE EXPRESSED IN FEET AND DECIMAL PARTS THEREOF. BEARINGS ARE TO AN ASSUMED MERIDIAN AND ARE USED TO INDICATE ANGLES ONLY. PERMANENT MONUMENTS WERE FOUND OR SET AS INDICATED HEREON. —o— I.P.S. INDICATES A 5/8″ IRON PIN WITH IDENTIFICATION CAP SET. —o— M.N.S. INDICATES A MAGNETIC NAIL SET. ALL OF WHICH I DECLARE TO BE CORRECT TO THE BEST OF MY ABILITIES AND BELIEFS.

Thomas M. Snezek — 7-24-00

THOMAS M. SNEZEK, R.L.S. No. 7051 — DATE

STATE OF OHIO — THOMAS M. SNEZEK 7051 — SURVEYOR

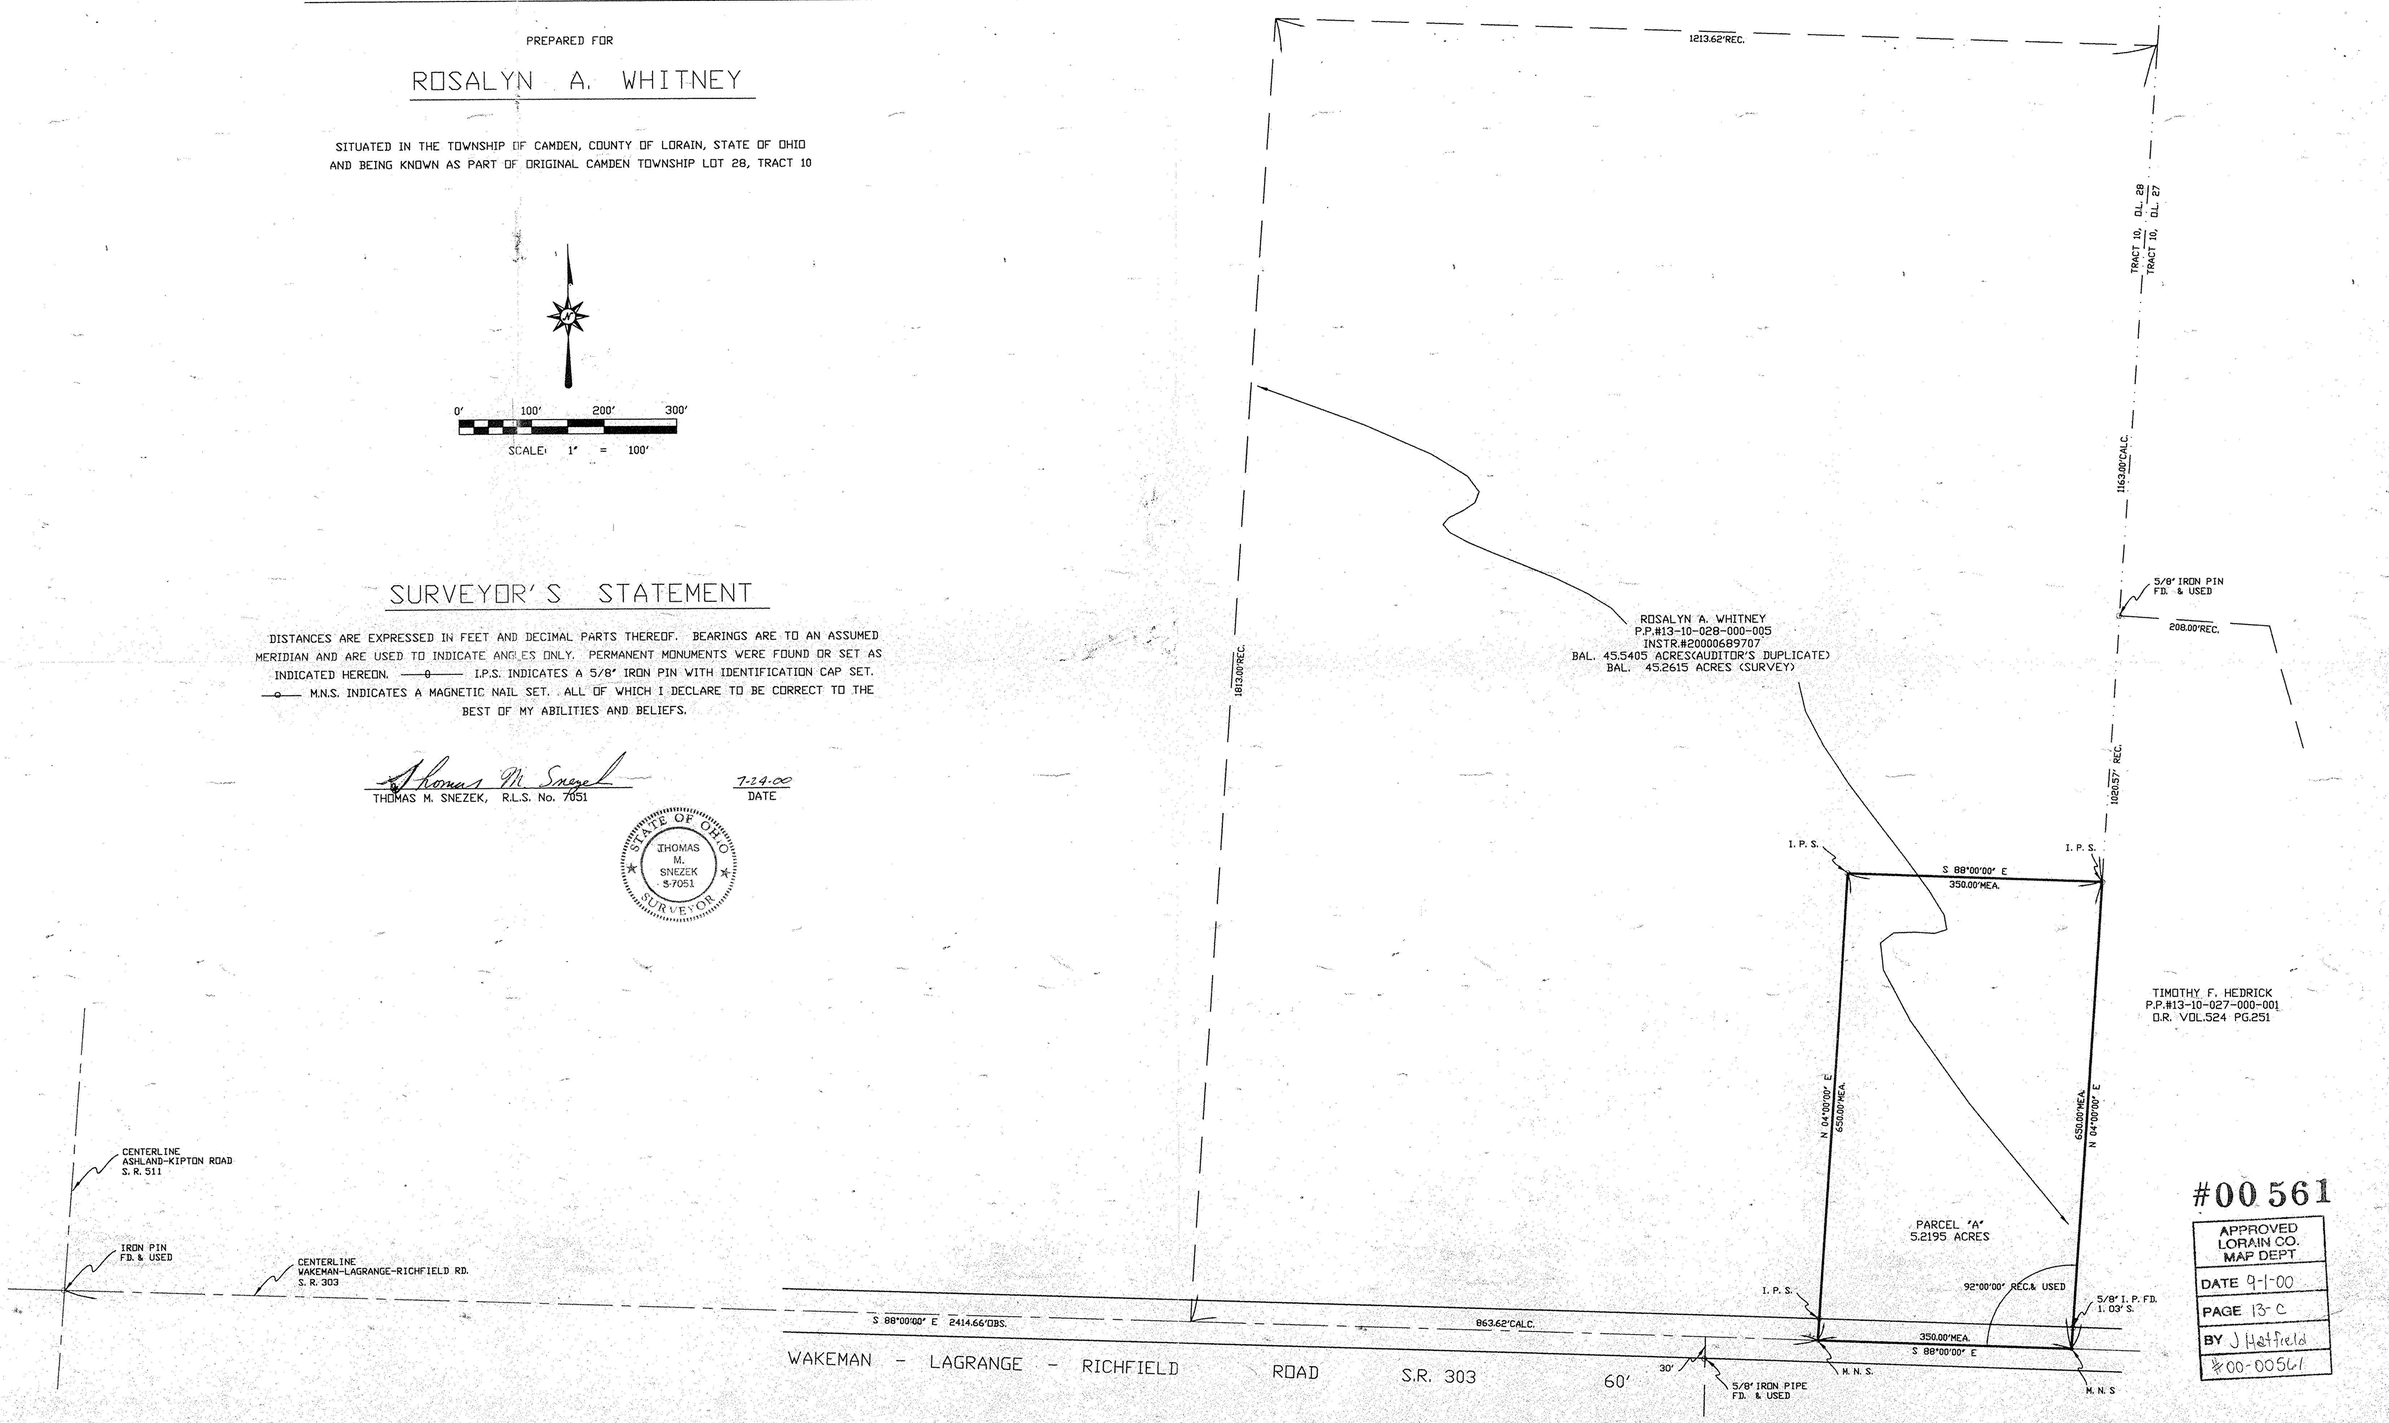

#00 561

APPROVED LORAIN CO. MAP DEPT.
DATE 9-1-00
PAGE 13-C
BY J Hatfield
#00-00561

PROJECT NO. 0016 7/23/00