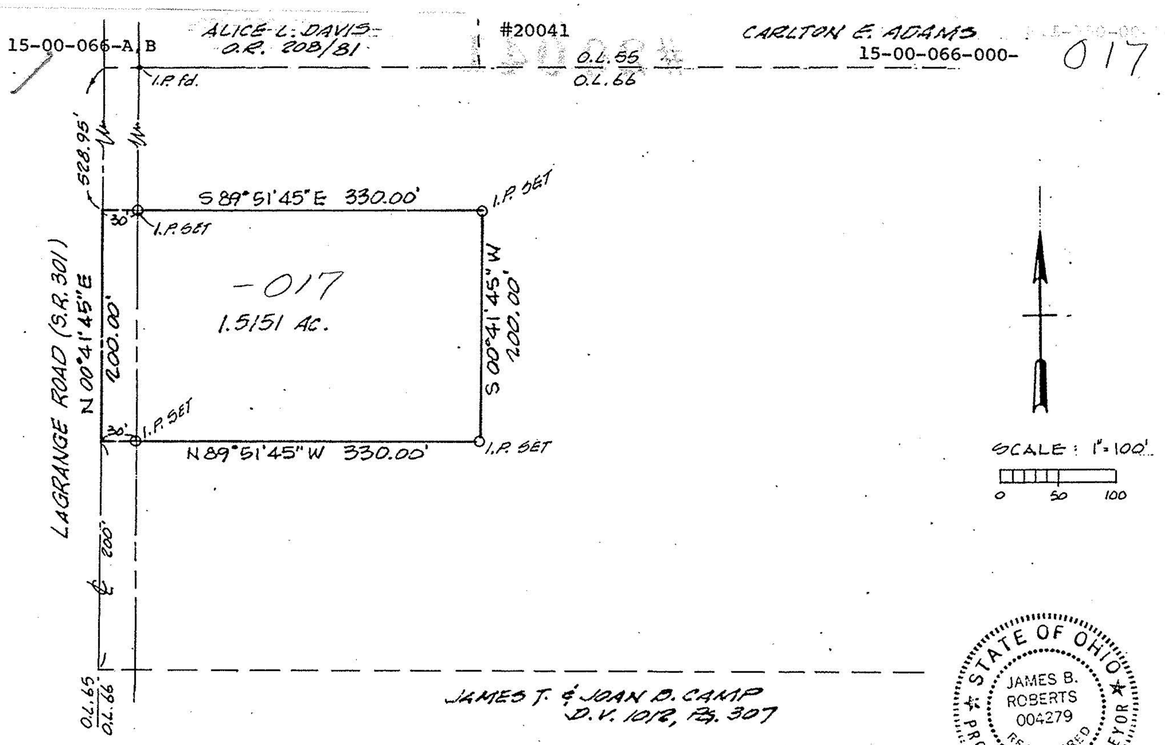

SCALE: 1"=100'

0 50 100

STATE OF OHIO
JAMES B. ROBERTS
004279
REGISTERED
PROFESSIONAL SURVEYOR

MAP of PROPOSED PARCEL SPLIT
PREPARED FOR RANDY FRENCH
PART of ORIGINAL LAGRANGE TWP. LOT No. 66
LORAIN COUNTY OHIO

(SPLIT FROM P.P. No. 15-00-066-000-001)

K.E. McCARTNEY & ASSOCIATES
ELYRIA, OHIO
JUNE, 1992 #924023

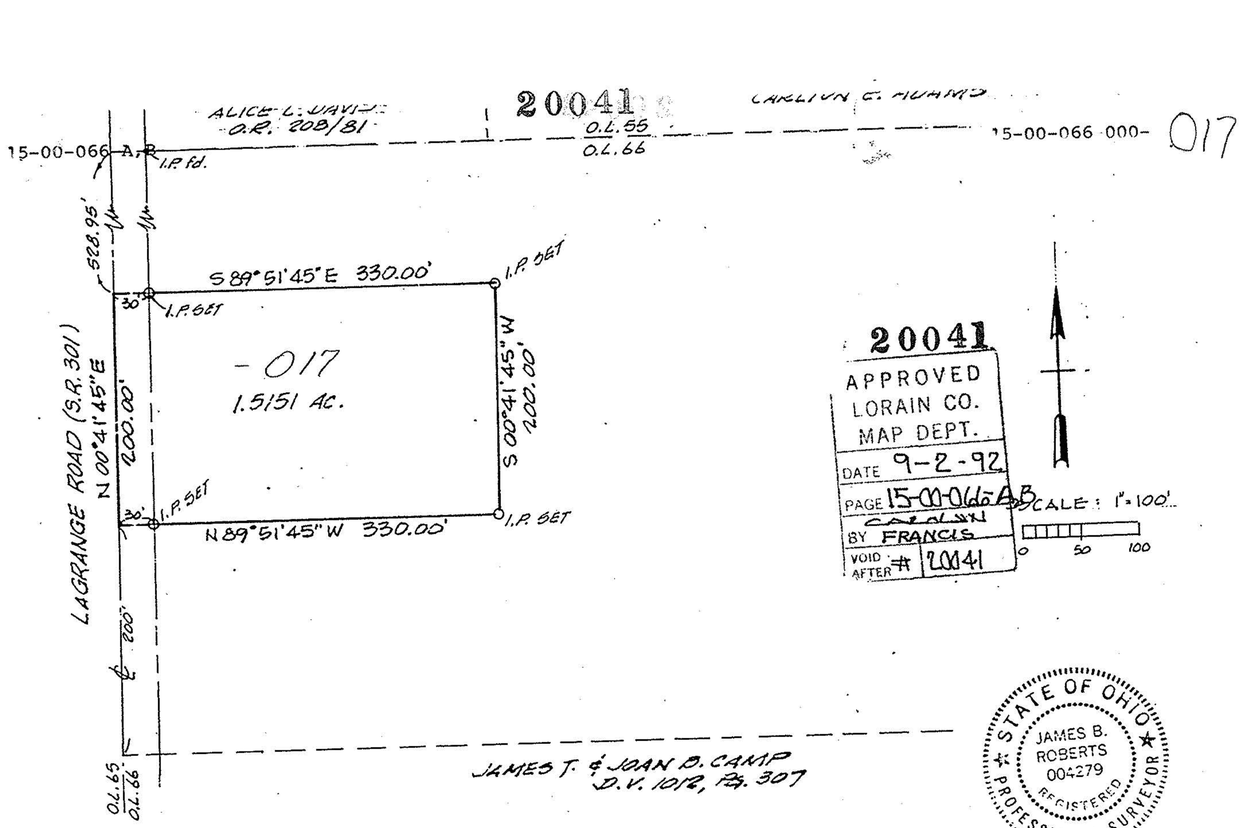

20041
APPROVED
LORAIN CO.
MAP DEPT.
DATE 9-2-92
PAGE 15-00-066-A B
BY CAROLYN FRANCIS
VOID AFTER # 20041

SCALE: 1"=100'

0 50 100

STATE OF OHIO
JAMES B. ROBERTS
004279
REGISTERED
PROFESSIONAL SURVEYOR

MAP of PROPOSED PARCEL SPLIT
PREPARED FOR RANDY FRENCH
PART of ORIGINAL LAGRANGE TWP. LOT No. 66
LORAIN COUNTY OHIO

(SPLIT FROM P.P. No. 15-00-066-000-001)

K.E. McCARTNEY & ASSOCIATES
ELYRIA, OHIO
JUNE, 1992 #924023

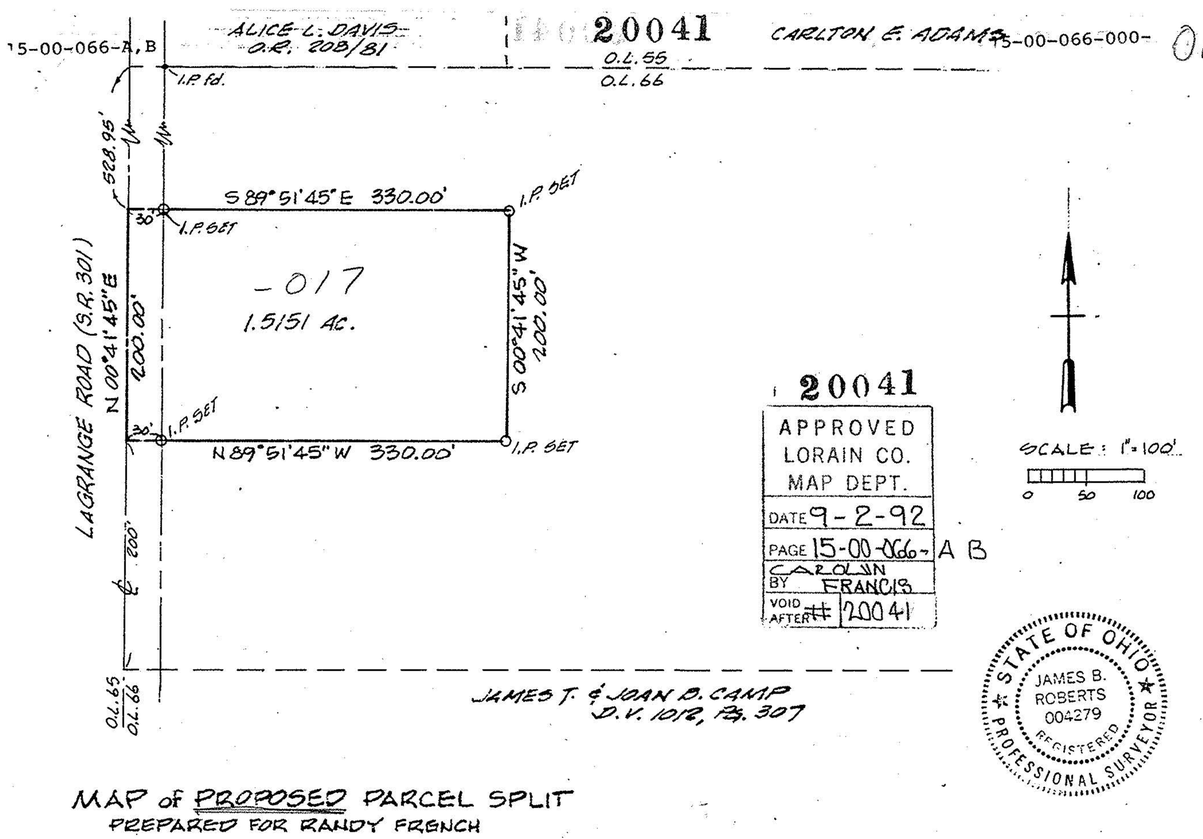

20041
APPROVED
LORAIN CO.
MAP DEPT.
DATE 9-2-92
PAGE 15-00-066-A B
BY CAROLYN FRANCIS
VOID AFTER # 20041

SCALE: 1"=100'

0 50 100

STATE OF OHIO
JAMES B. ROBERTS
004279
REGISTERED
PROFESSIONAL SURVEYOR

MAP of PROPOSED PARCEL SPLIT
PREPARED FOR RANDY FRENCH
PART of ORIGINAL LAGRANGE TWP. LOT No. 66
LORAIN COUNTY OHIO

(SPLIT FROM P.P. No. 15-00-066-000-001)

K.E. McCARTNEY & ASSOCIATES
ELYRIA, OHIO
JUNE, 1992 #924023