(15-00-069-000-005)

DE-LO FOOD MARTS INC. ET AL D.V. 1293 P. 400 43.77 A.

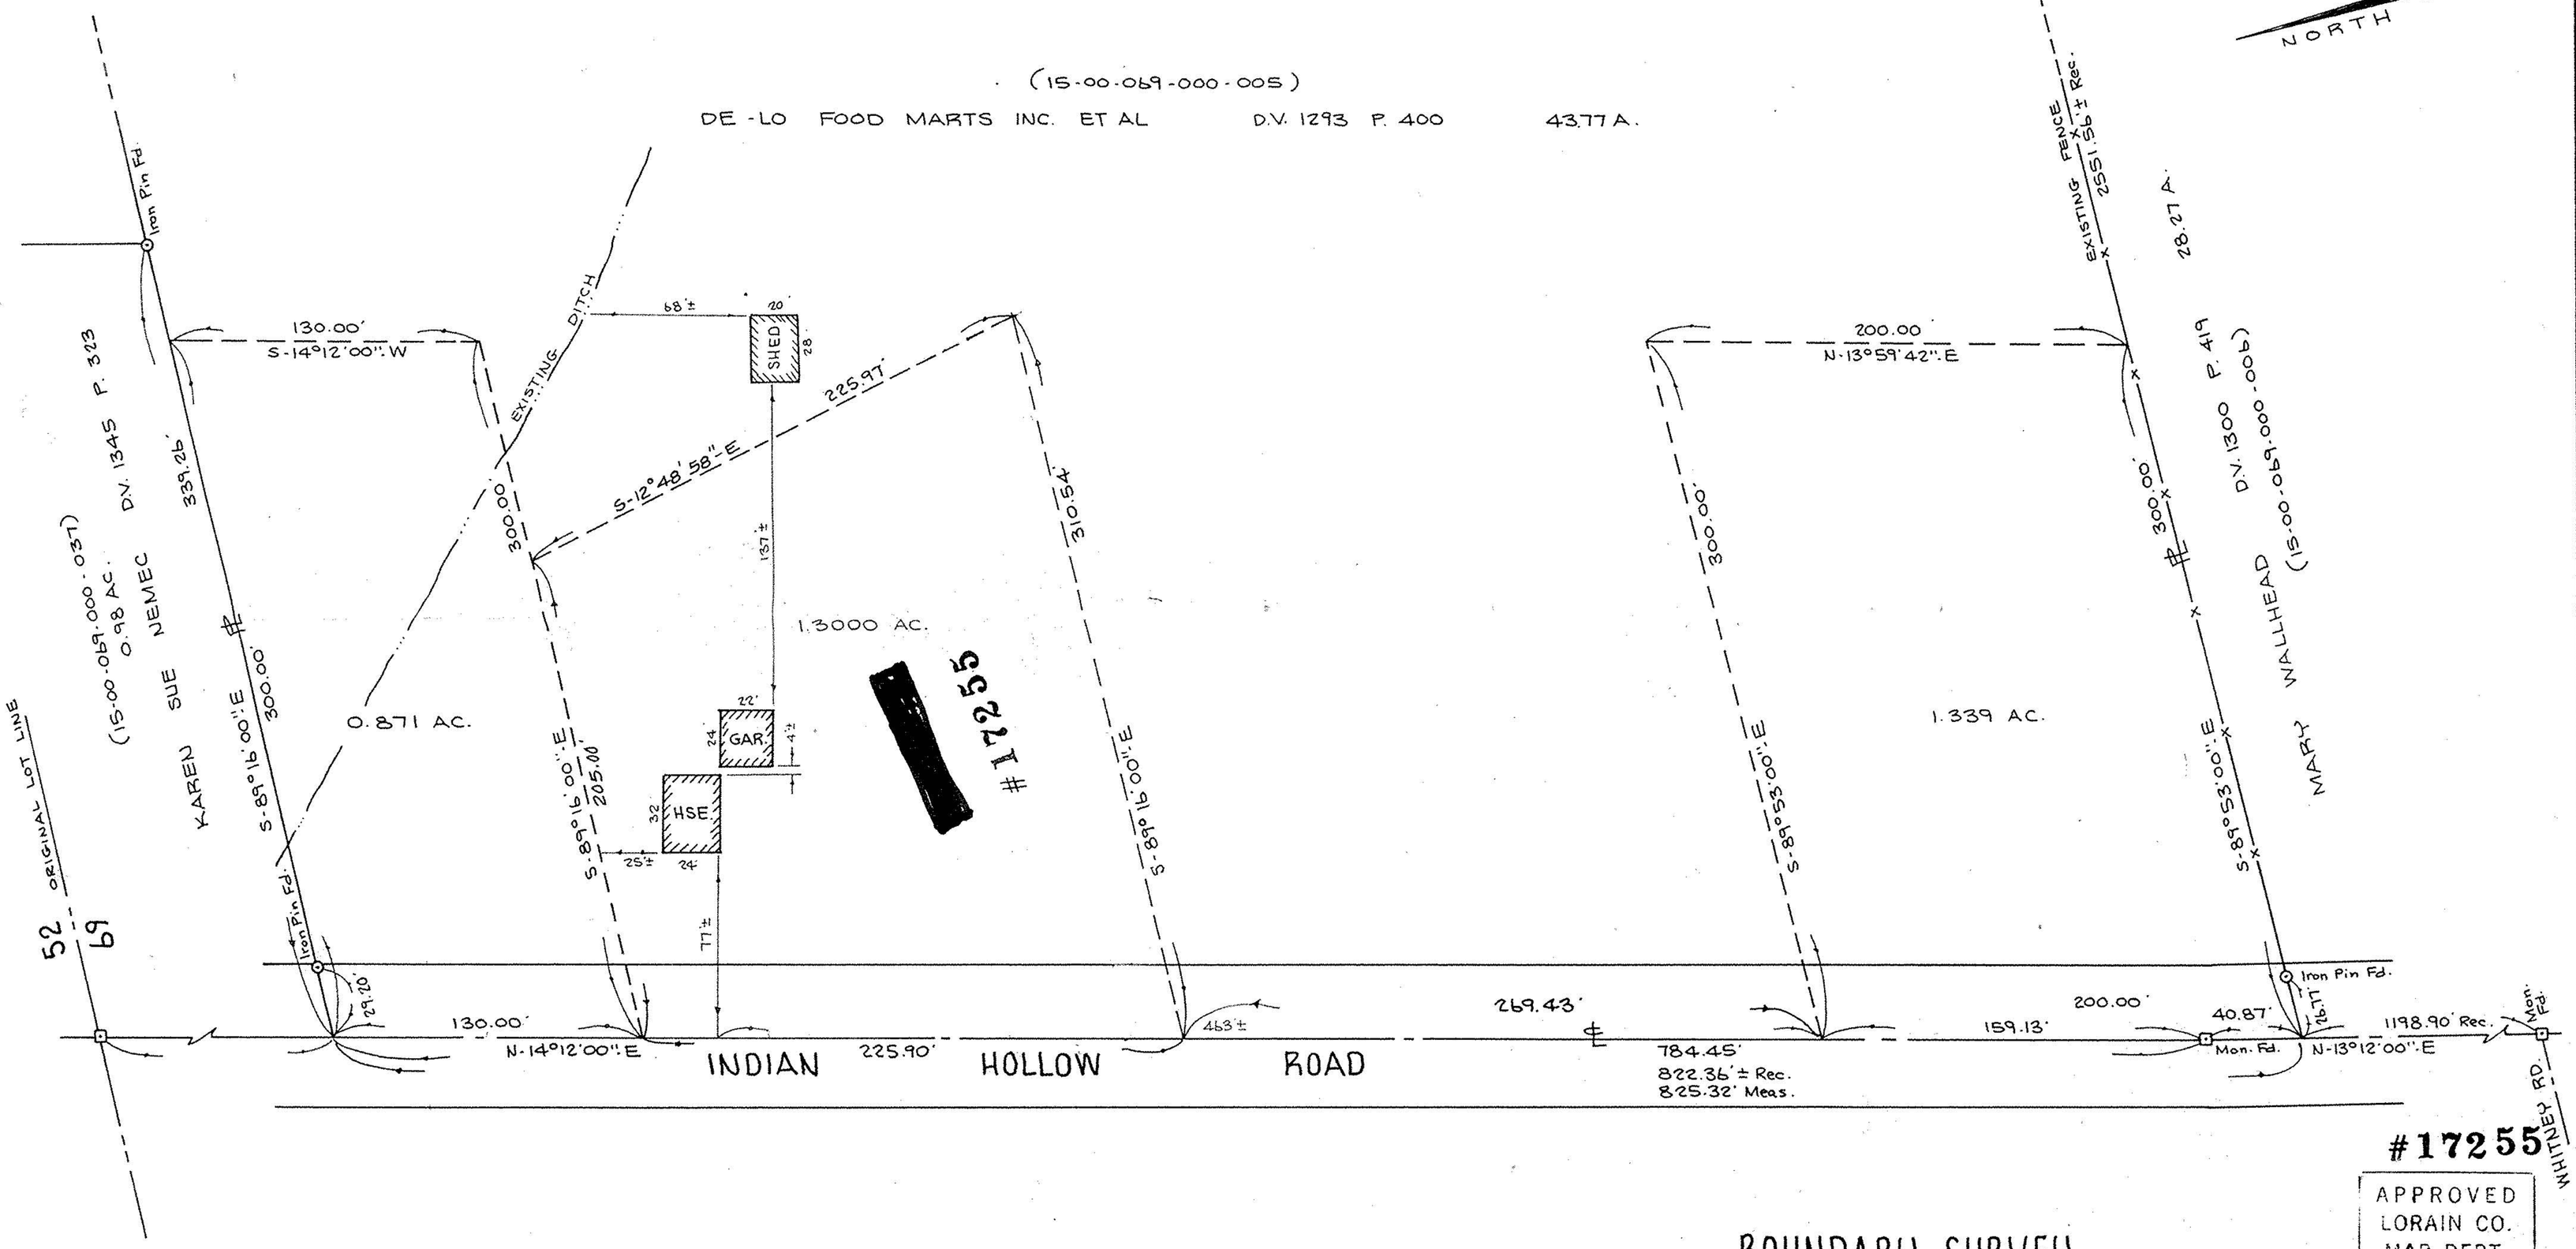

BOUNDARY SURVEY

OF PART OF

ORIGINAL LAGRANGE TOWNSHIP LOT 69

TOWNSHIP OF LAGRANGE COUNTY OF LORAIN STATE OF OHIO

SCALE : 1" = 50' AUG. 25, 1986

PREPARED BY

KLEINOEDER - SCHMIDT & ASSOC.

CONSULTING ENGINEERS & SURVEYORS

#17255

APPROVED
LORAIN CO.
MAP DEPT.
DATE 2-2-87
PAGE 15-H
BY C. Francis
VOID AFTER 17255

REVISED 11-11-86:
(SHED & DITCH Loc.)

REVISED 11-25-86:
(1.1462 AC. PCL.)

REVISED 12-17-86 (1.3 AC.)

86-168