15-00-005-000

17832

15-B

KS ASSOCIATES, INC.
424 Middle Ave. P.O. Box 89
ELYRIA, OHIO 44036
(216) 322-6317

JOB 88-008 ABAH AZI SURVEY

SHEET NO. _____ OF _____

CALCULATED BY _____ DATE _____

CHECKED BY _____ DATE _____

SCALE 1" = 100'

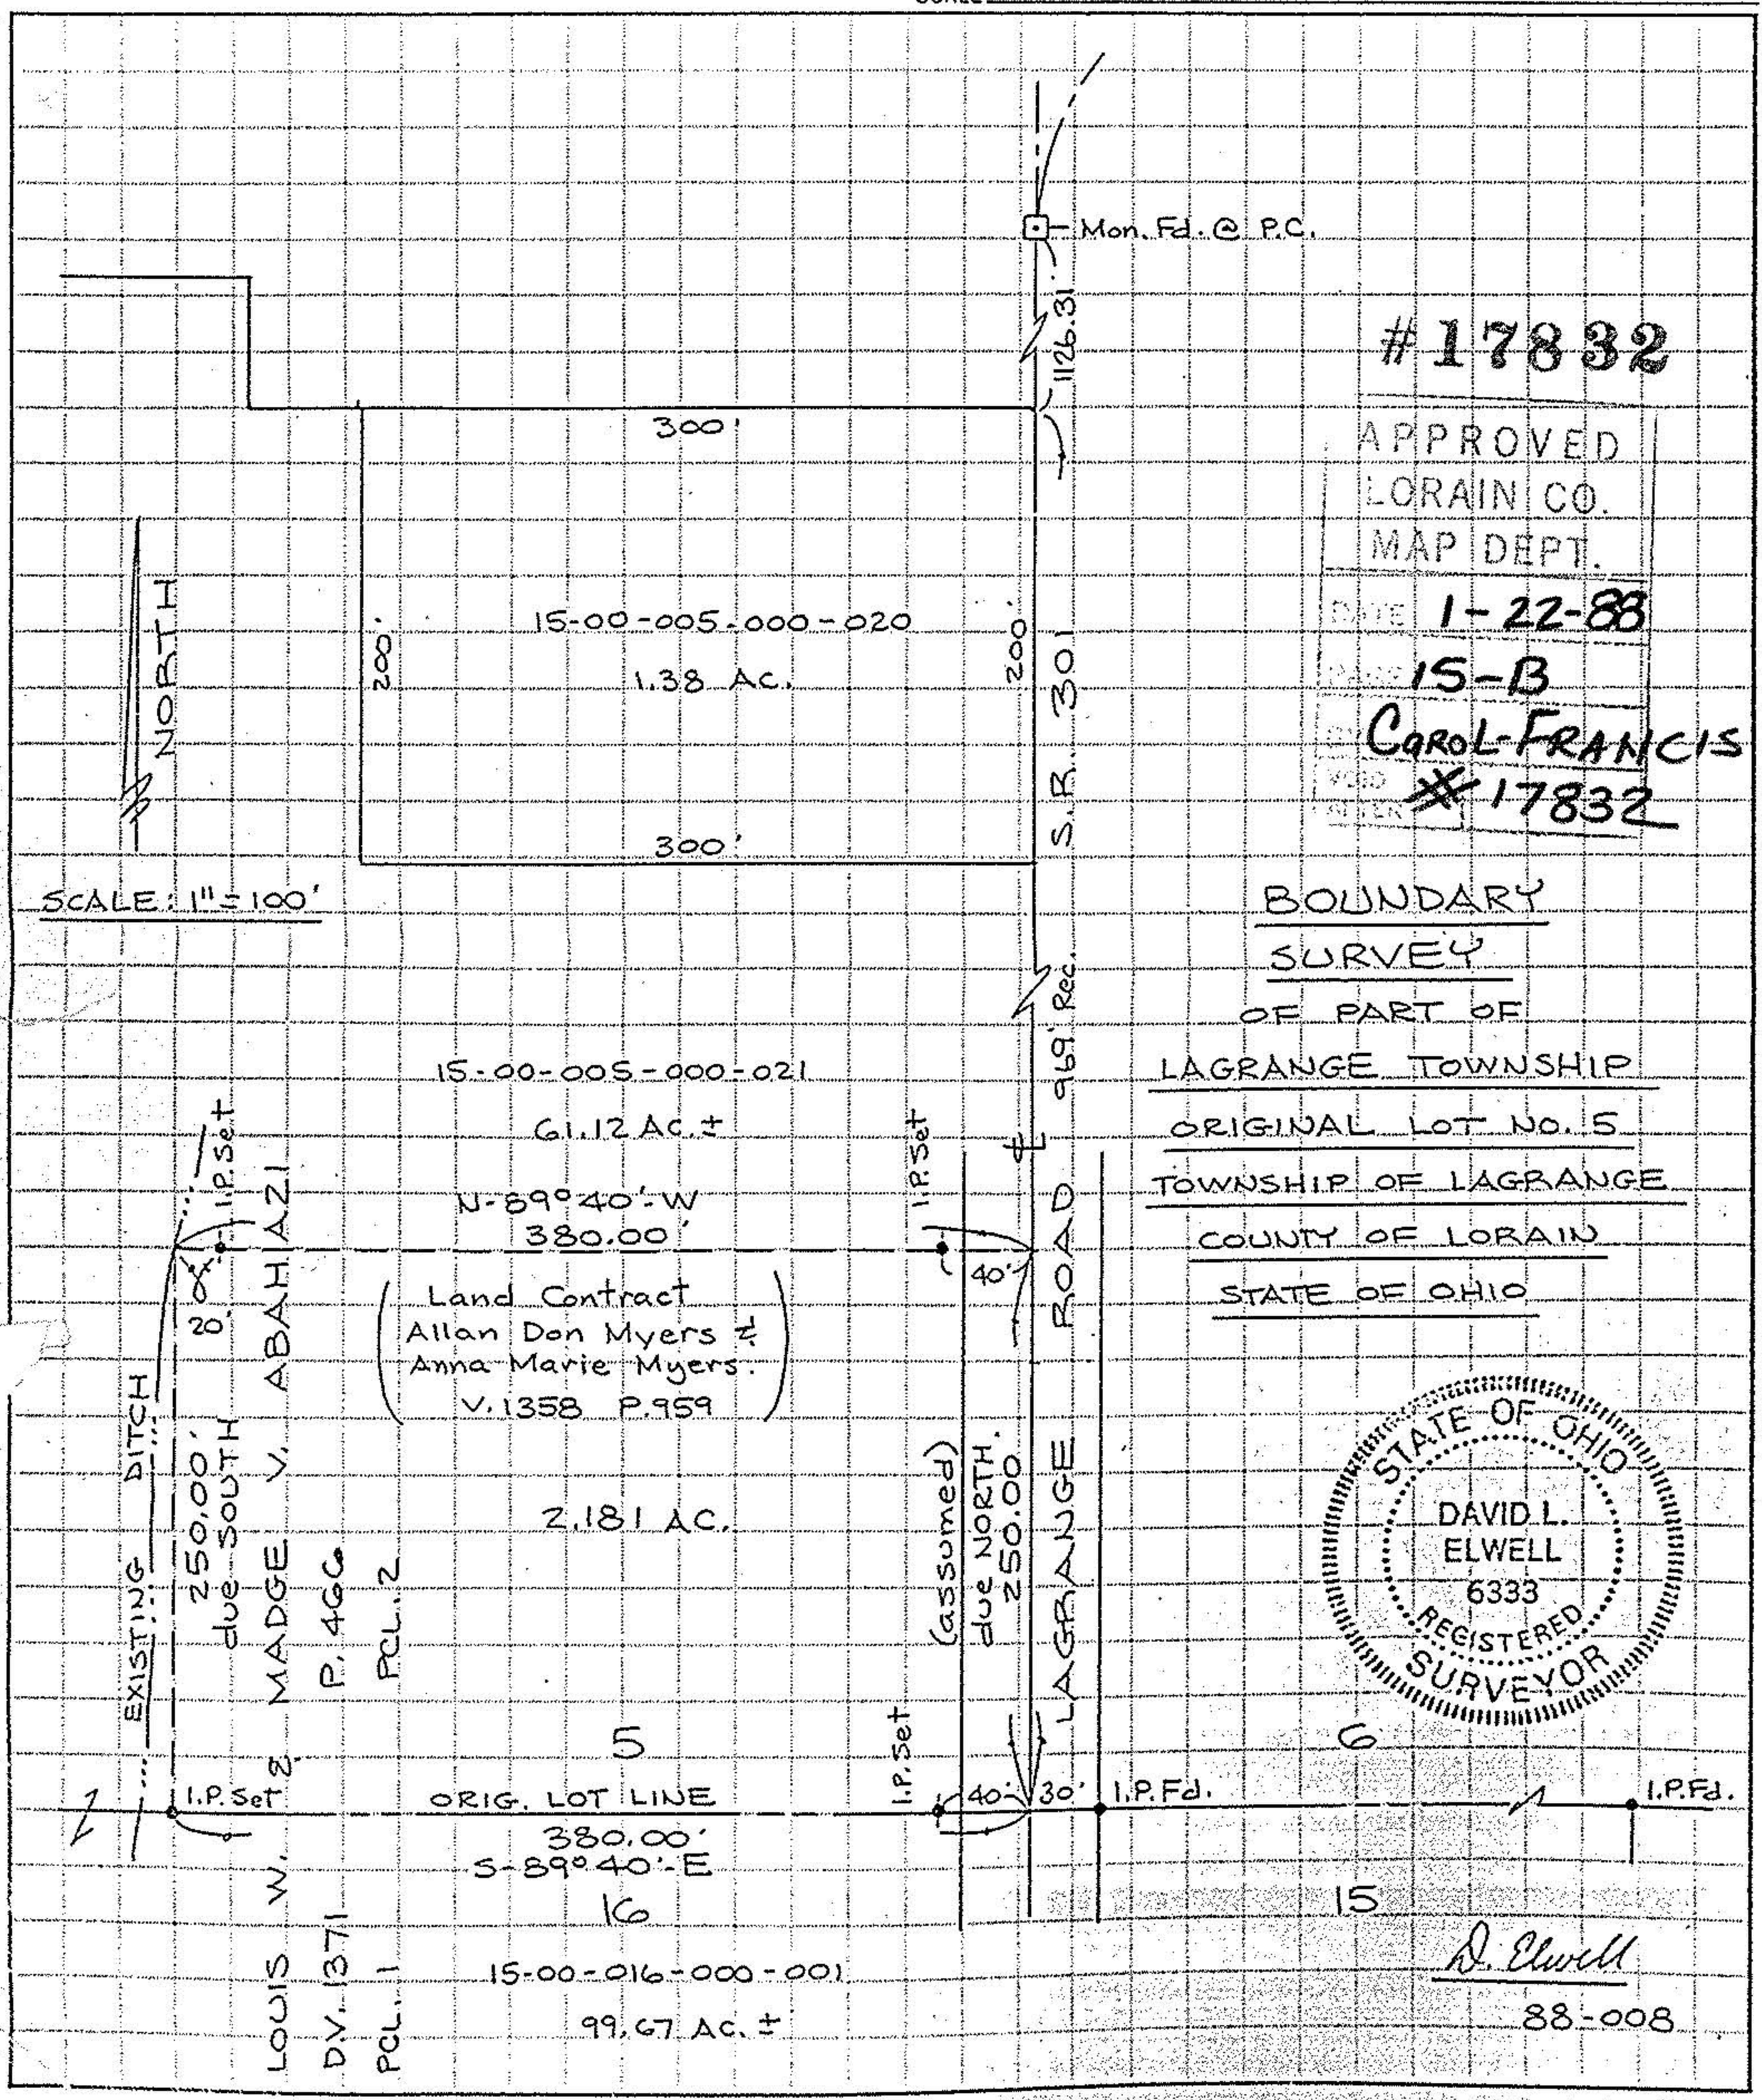

#17832

APPROVED
LORAIN CO.
MAP DEPT.
DATE 1-22-88
PAGE 15-B
BY CAROL-FRANCIS
MAP ENTERED #17832

BOUNDARY SURVEY

OF PART OF

LAGRANGE TOWNSHIP

ORIGINAL LOT NO. 5

TOWNSHIP OF LAGRANGE

COUNTY OF LORAIN

STATE OF OHIO

STATE OF OHIO
DAVID L. ELWELL
6333
REGISTERED SURVEYOR

D. Elwell

88-008

15-B