#18199
APPROVED
LORAIN CO.
MAP DEPT.
DATE 11-
PAGE
BY
VOID AFTER

4400

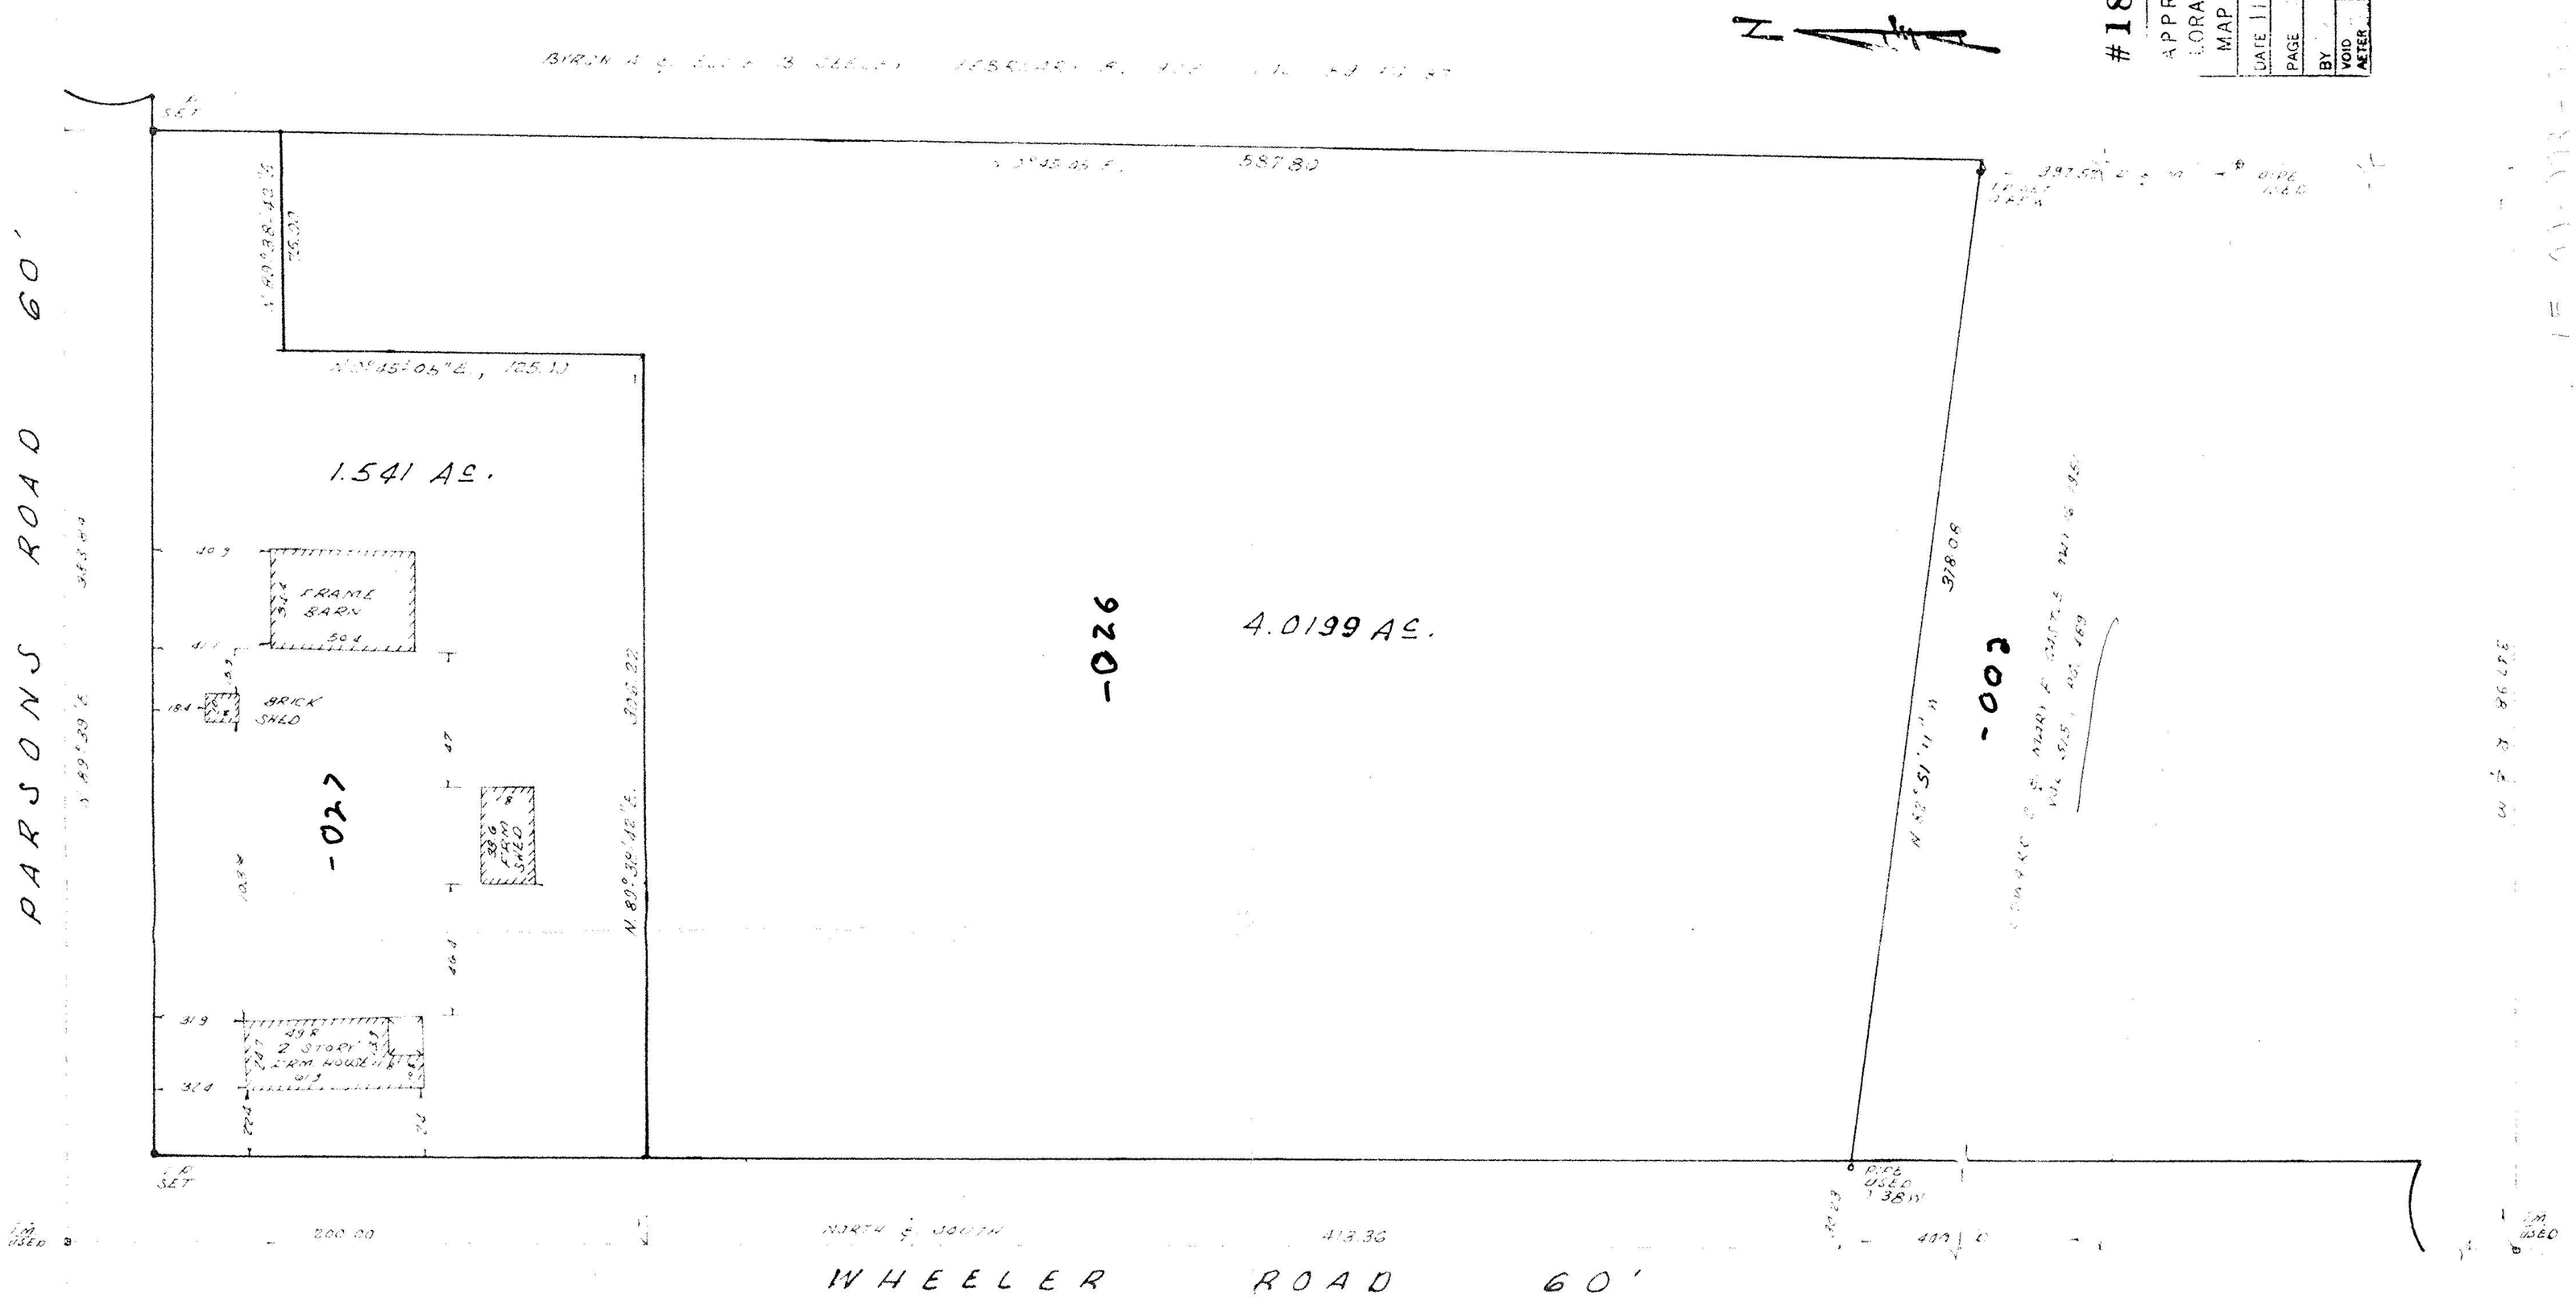

PLAT OF SURVEY FOR
DONALD NAGLE
OF 39975 PARSONS ROAD

OF PART OF ORIGINAL LOT NO 8 OF LAGRANGE TOWNSHIP NOW IN THE TWP OF LAGRANGE, COUNTY OF LORAIN, STATE OF OHIO

DISTANCES SHOWN HEREON ARE IN FEET AND DECIMAL PARTS THEREOF; BEARINGS ARE TO AN ASSUMED MERIDIAN, AND ARE SHOWN TO DENOTE ANGLES ONLY; IRON PINS WERE SET AT ALL POINTS MARKED THUS ●; ALL OF WHICH I CERTIFY TO BE CORRECT

FEB 12 1985
REV. 3-6-85

SCALE 1"=40'

Giles Nelson
GILES NELSON
CIVIL ENGINEER & SURVEYOR

STATE OF OHIO
GILES F. NELSON
4830
REGISTERED SURVEYOR