LOT SPLIT MAP

PART OF ORIGINAL GRAFTON TOWNSHIP LOT No. 60
PART OF ORIGINAL LAGRANGE TOWNSHIP LOT Nos. 50 & 51
COUNTY OF LORAIN, STATE OF OHIO

SCALE 1" - 40' (0 40' 80')

SEPTEMBER, 1996
JANUARY, 1997 JUNE, 1998

I HEREBY STATE THAT THIS IS A TRUE AND ACCURATE REPRESENTATION OF THE PREMISES SHOWN HEREON AND THAT IT WAS DONE IN ACCORDANCE WITH THE MINIMUM STANDARDS FOR BOUNDRY SURVEYS IN THE STATE OF OHIO AS ADOPTED IN THE ADMINISTRATIVE CODE CHAPTER 4733-37, ALL TO THE BEST OF MY KNOWLEDGE AND PERSONAL BELIEFS.

COURSES ARE GIVEN TO AN ASSUMED MERIDIAN

STATE OF OHIO
JAMES B. ROOT
5045
REGISTERED SURVEYOR

BY JAMES B. ROOT
REG. SURVEYOR No. 5045

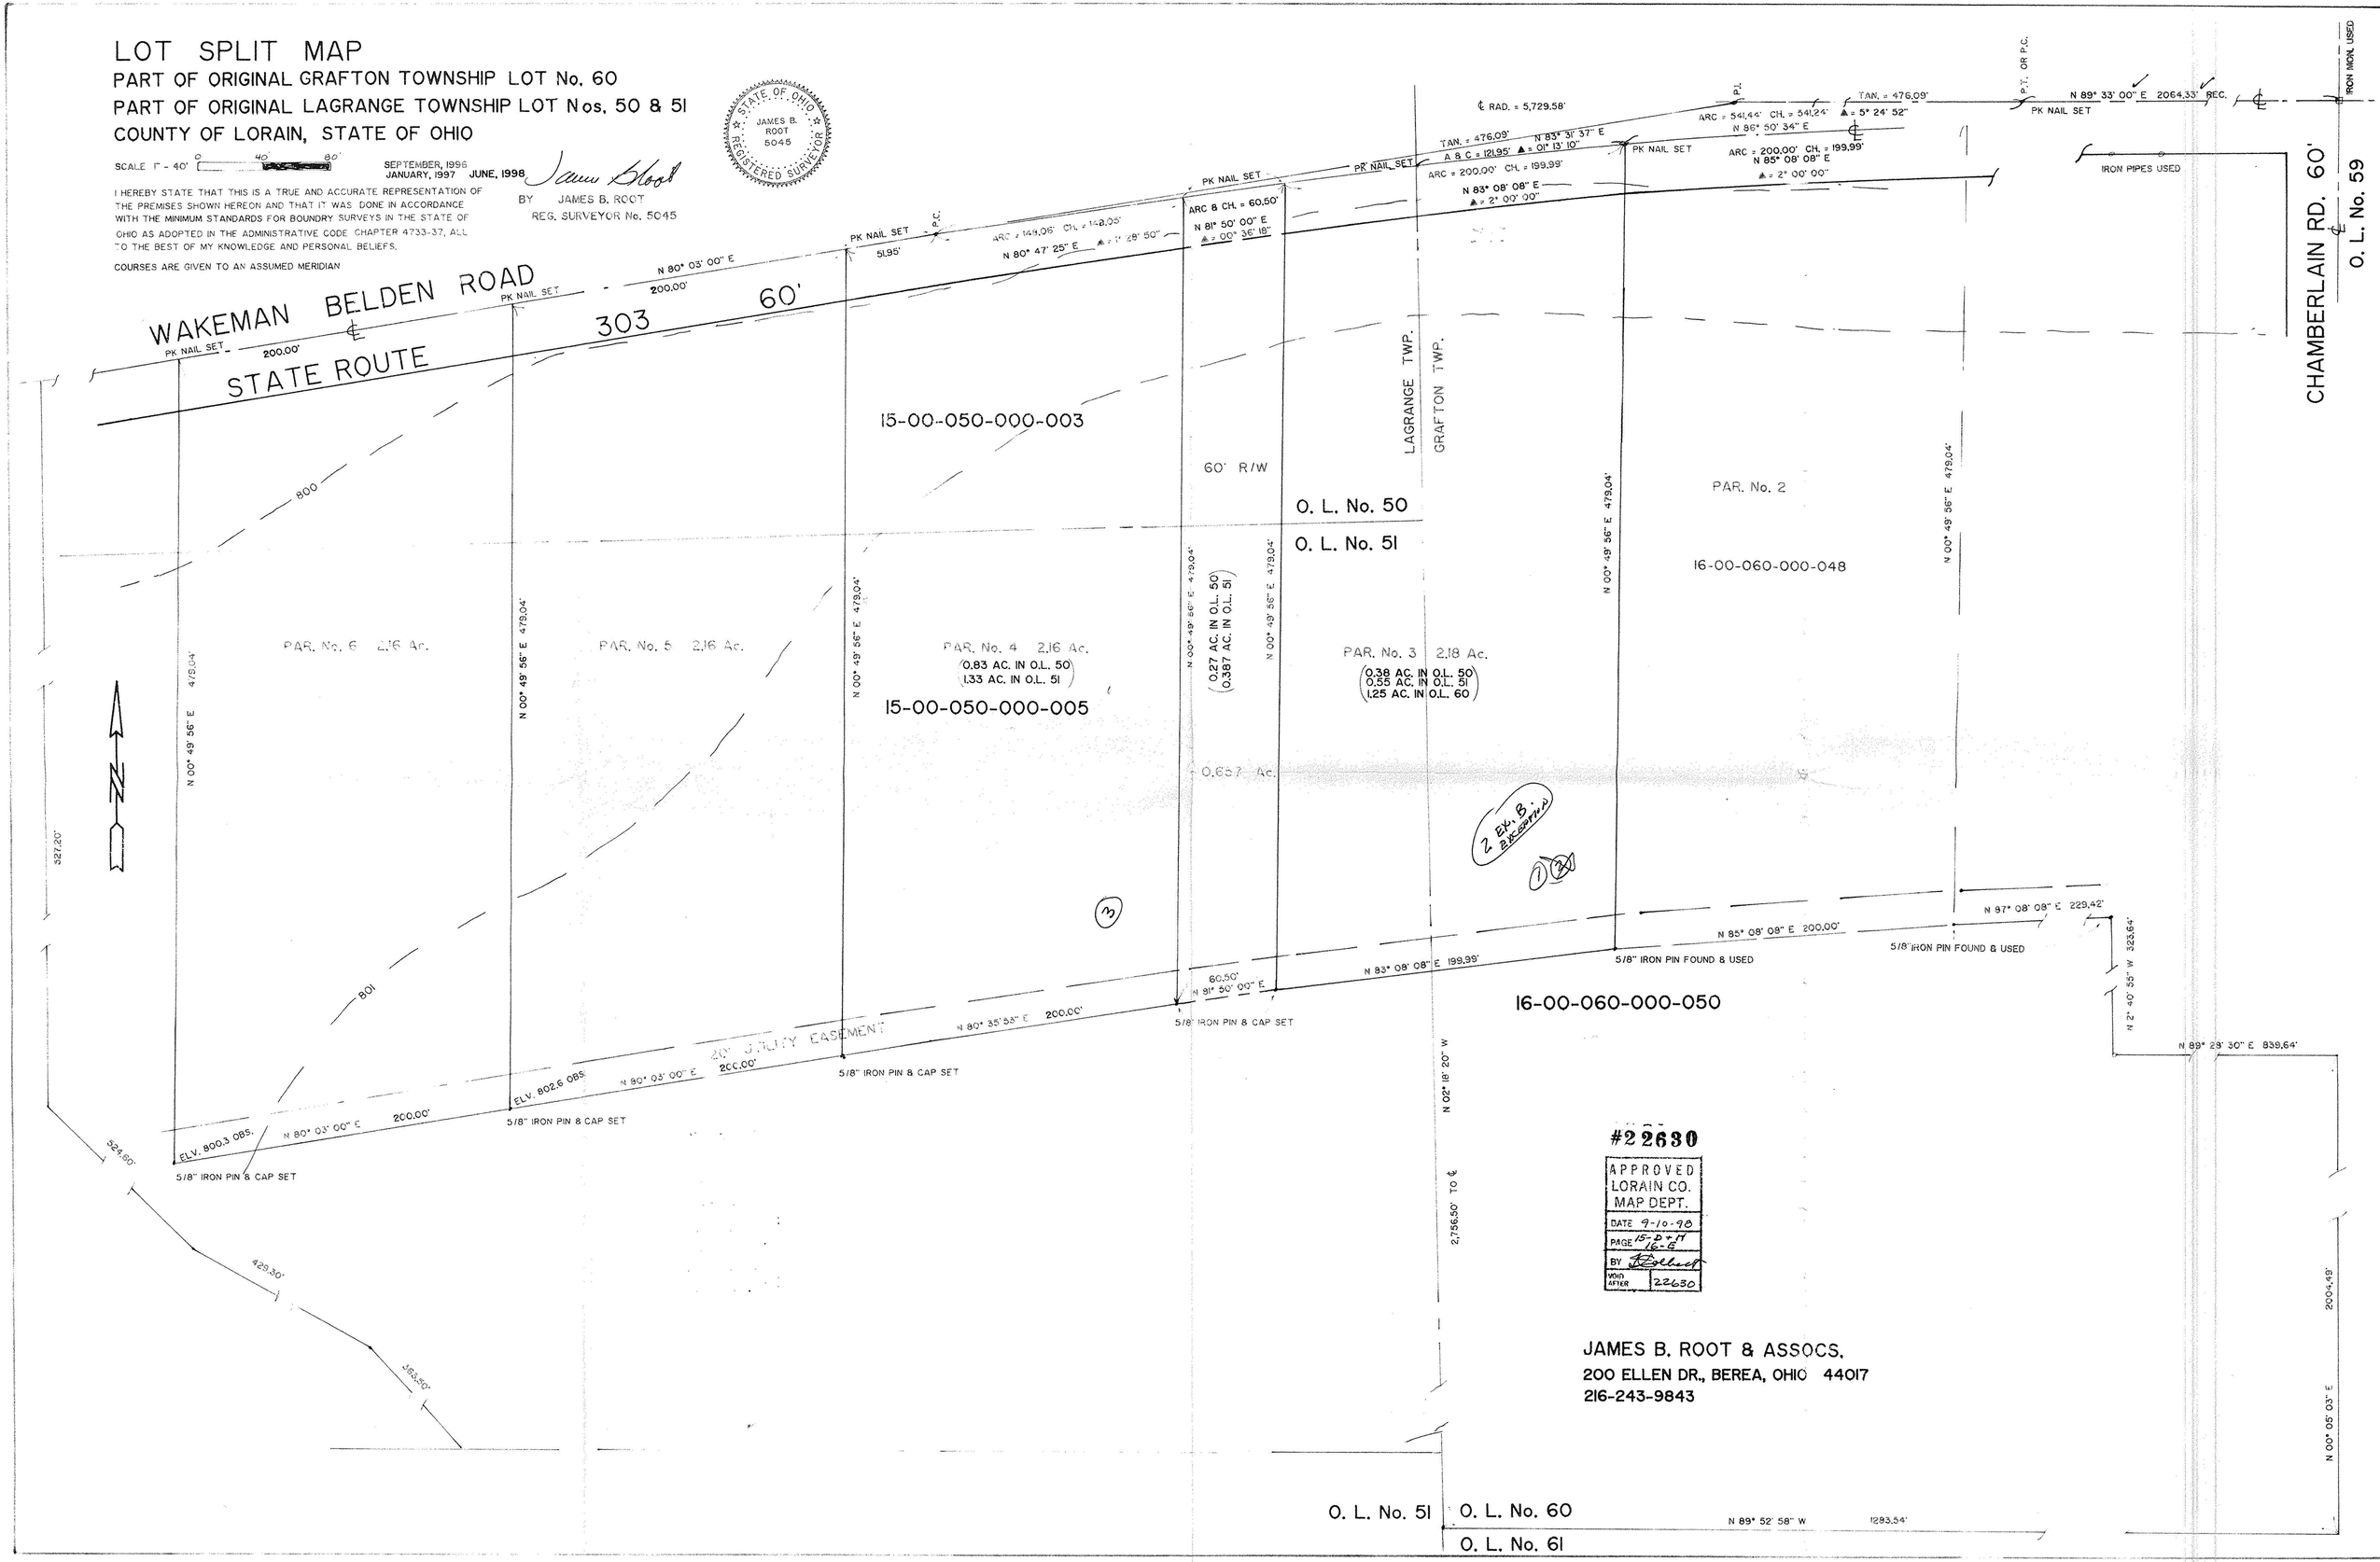

#22630

APPROVED
LORAIN CO.
MAP DEPT.
DATE 9-10-98
PAGE 15-D-11
16-E
BY
VOID AFTER 22630

JAMES B. ROOT & ASSOCS.
200 ELLEN DR., BEREA, OHIO 44017
216-243-9843