LAUNDON • SIMON • CAHL & ASSOC., INC.
CONSULTING ENGINEERS & SURVEYORS
110 MIDDLE AVE., ELYRIA, O. 44035

SURVEY FOR:
COLONIAL CABINETS INC.
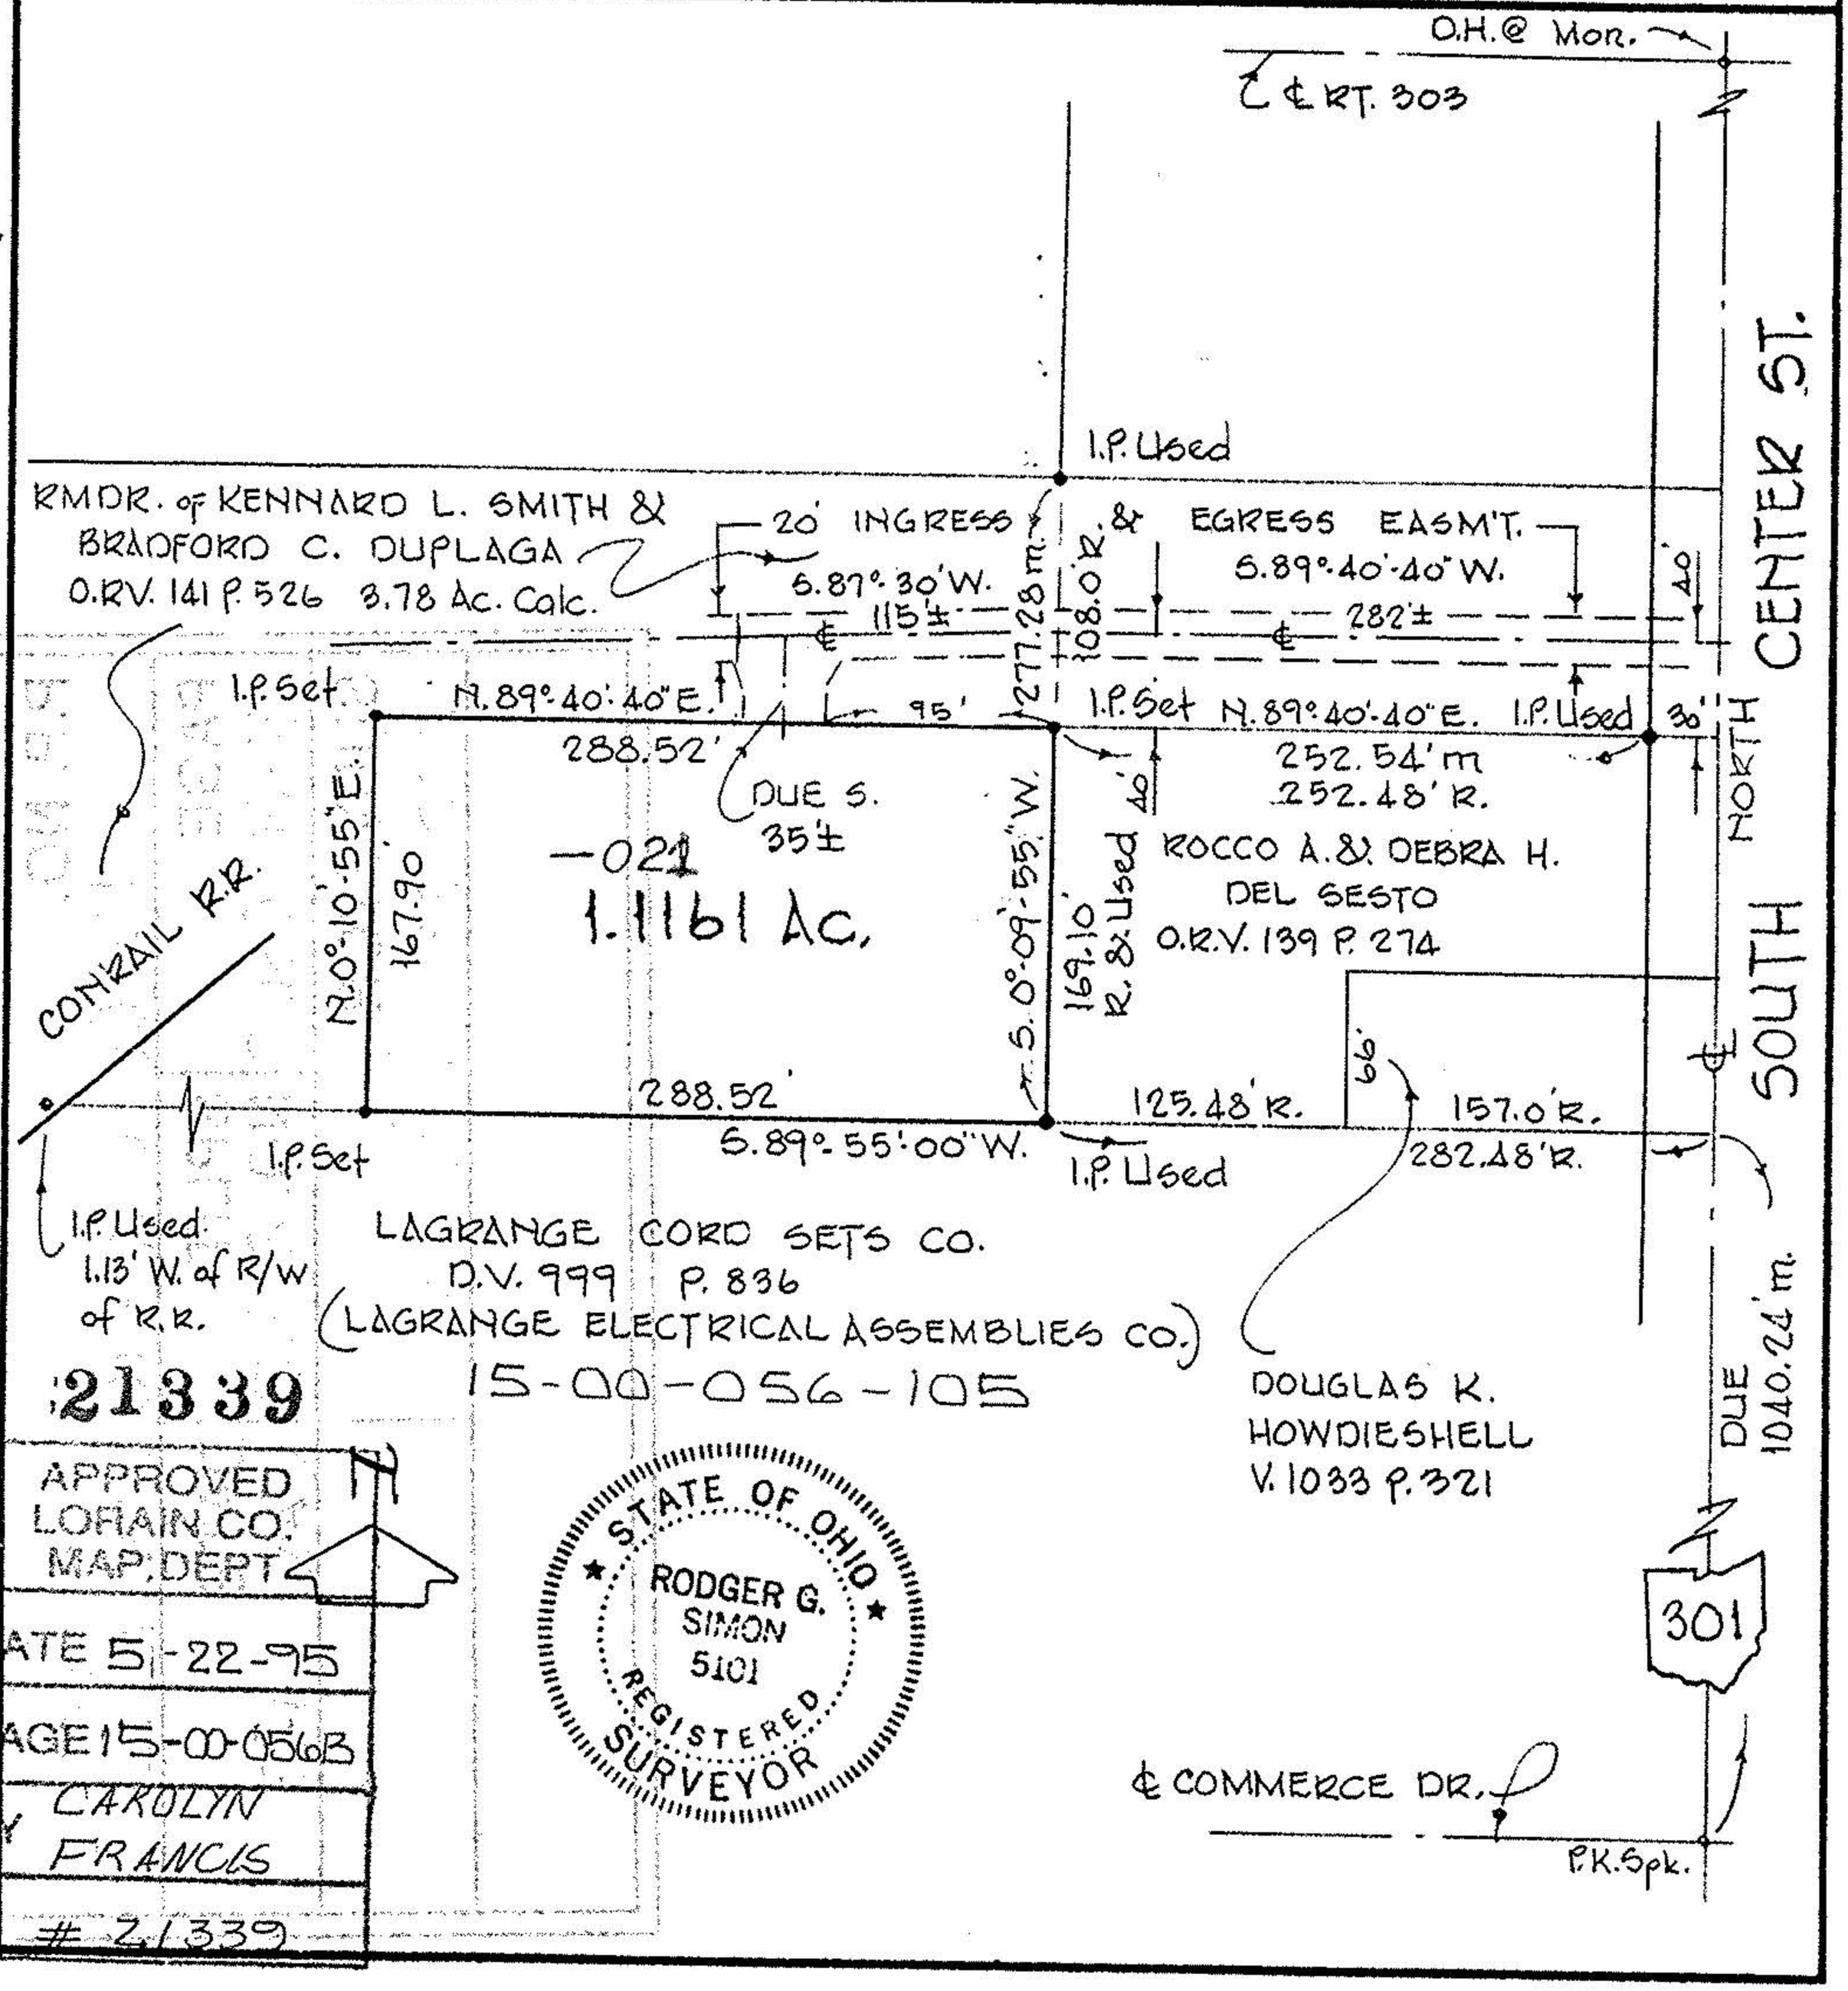
Orig. Lot 56	City of	Date JAN. '95 Scale 1"=100'
Orig. Sec	Village of LAGRANGE	Dwn. by R.G.S. Chkd. by R.C.
Tract	County of LORAIN	Job No. 95-2688 F.B. 234/41
Township of LAGRANGE	State of OHIO	Printed