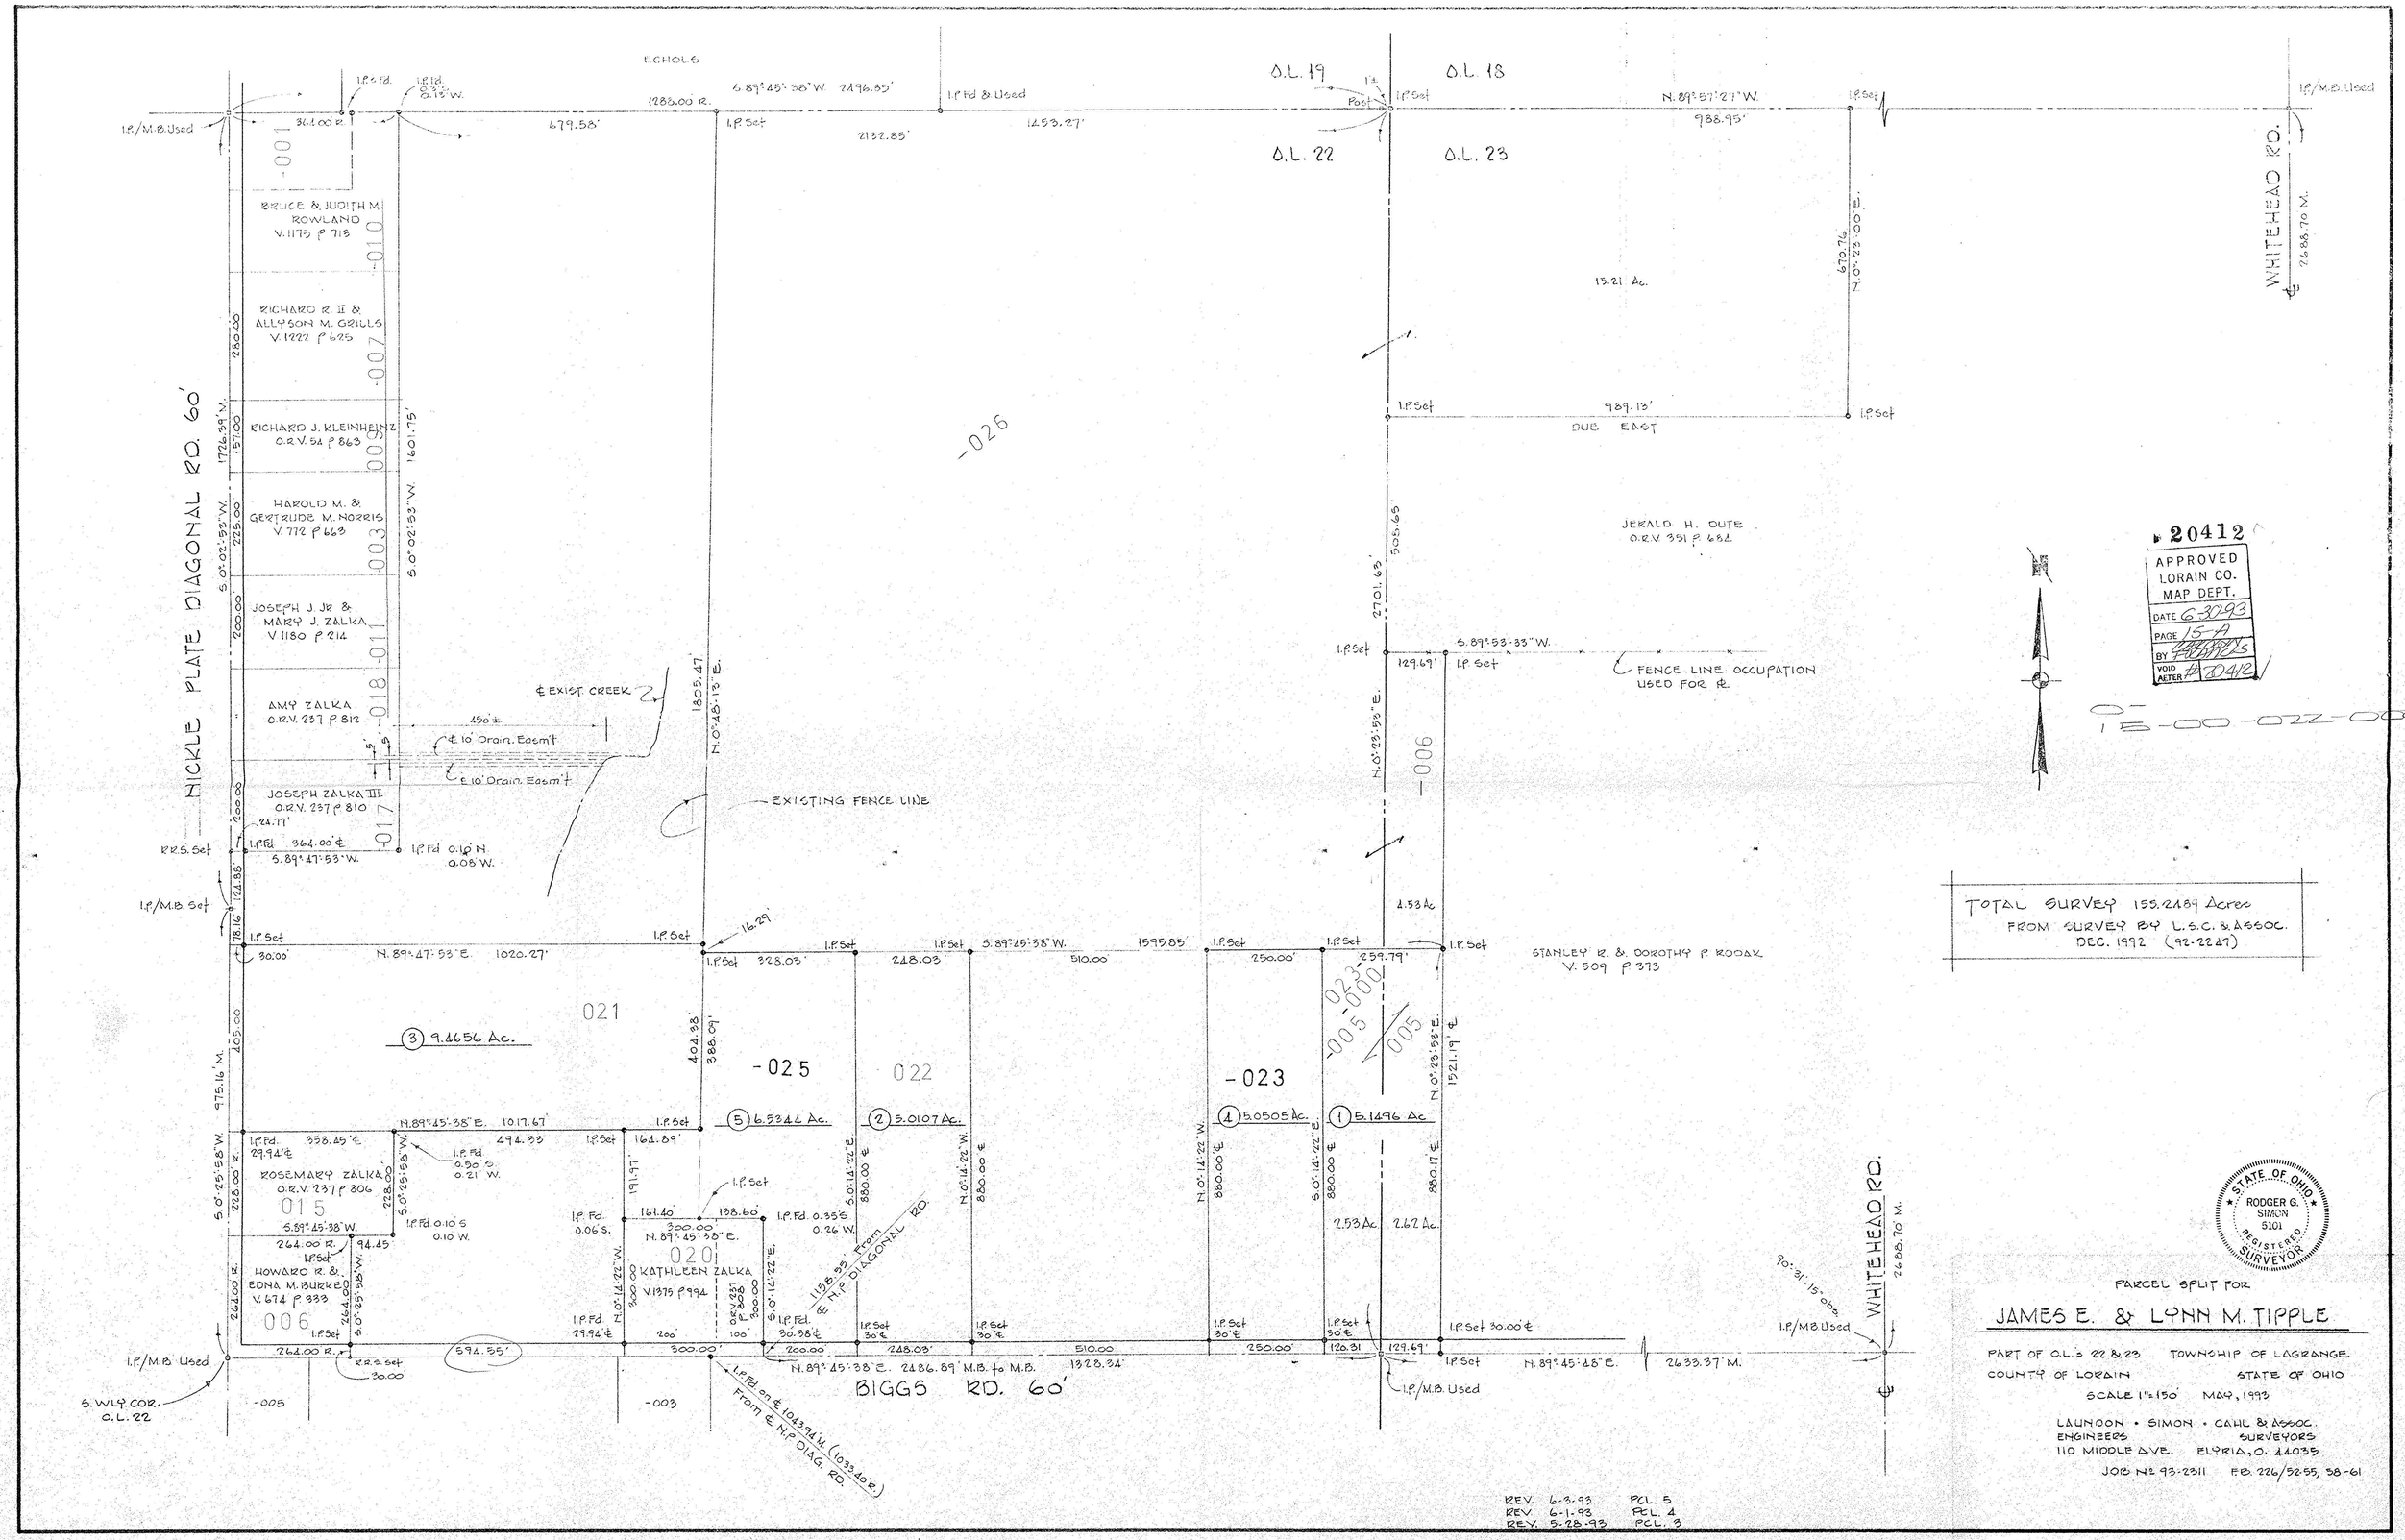
NICKLE PLATE DIAGONAL RD. 60'
BIGGS RD. 60'
WHITEHEAD RD.
O.L. 19
O.L. 18
O.L. 22
O.L. 23
BRUCE & JUDITH M. ROWLAND V. 1175 P 713
RICHARD R. II & ALLYSON M. GRILLS V. 1222 P 625
RICHARD J. KLEINHEINZ O.R.V. 54 P 863
HAROLD M. & GERTRUDE M. NORRIS V. 772 P 663
JOSEPH J. JR & MARY J. ZALKA V. 1180 P 214
AMY ZALKA O.R.V. 237 P 812
JOSEPH ZALKA III O.R.V. 237 P 810
ROSEMARY ZALKA O.R.V. 237 P 806
HOWARD R. & EDNA M. BURKE V. 674 P 333
KATHLEEN ZALKA V. 1375 P 994
JERALD H. DUTE O.R.V. 351 P 682
STANLEY R. & DOROTHY P. RODAK V. 509 P 373
13.21 Ac.
DUE EAST
EXISTING FENCE LINE
FENCE LINE OCCUPATION USED FOR R.
TOTAL SURVEY 155.2189 Acres
FROM SURVEY BY L.S.C. & ASSOC.
DEC. 1992 (92-2247)
PARCEL SPLIT FOR
JAMES E. & LYNN M. TIPPLE
PART OF O.L.'S 22 & 23 TOWNSHIP OF LAGRANGE
COUNTY OF LORAIN STATE OF OHIO
SCALE 1"=150' MAY, 1993
LAUNDON • SIMON • CAHL & ASSOC.
ENGINEERS SURVEYORS
110 MIDDLE AVE. ELYRIA, O. 44035
JOB № 93-2311 F.B. 226/52-55, 58-61
STATE OF OHIO RODGER G. SIMON 5101 REGISTERED SURVEYOR
APPROVED LORAIN CO. MAP DEPT.
DATE 6-30-93
PAGE 15-A
BY
VOID AFTER
20412
15-00-022-000
REV. 6-3-93 PCL. 5
REV. 6-1-93 PCL. 4
REV. 5-28-93 PCL. 3