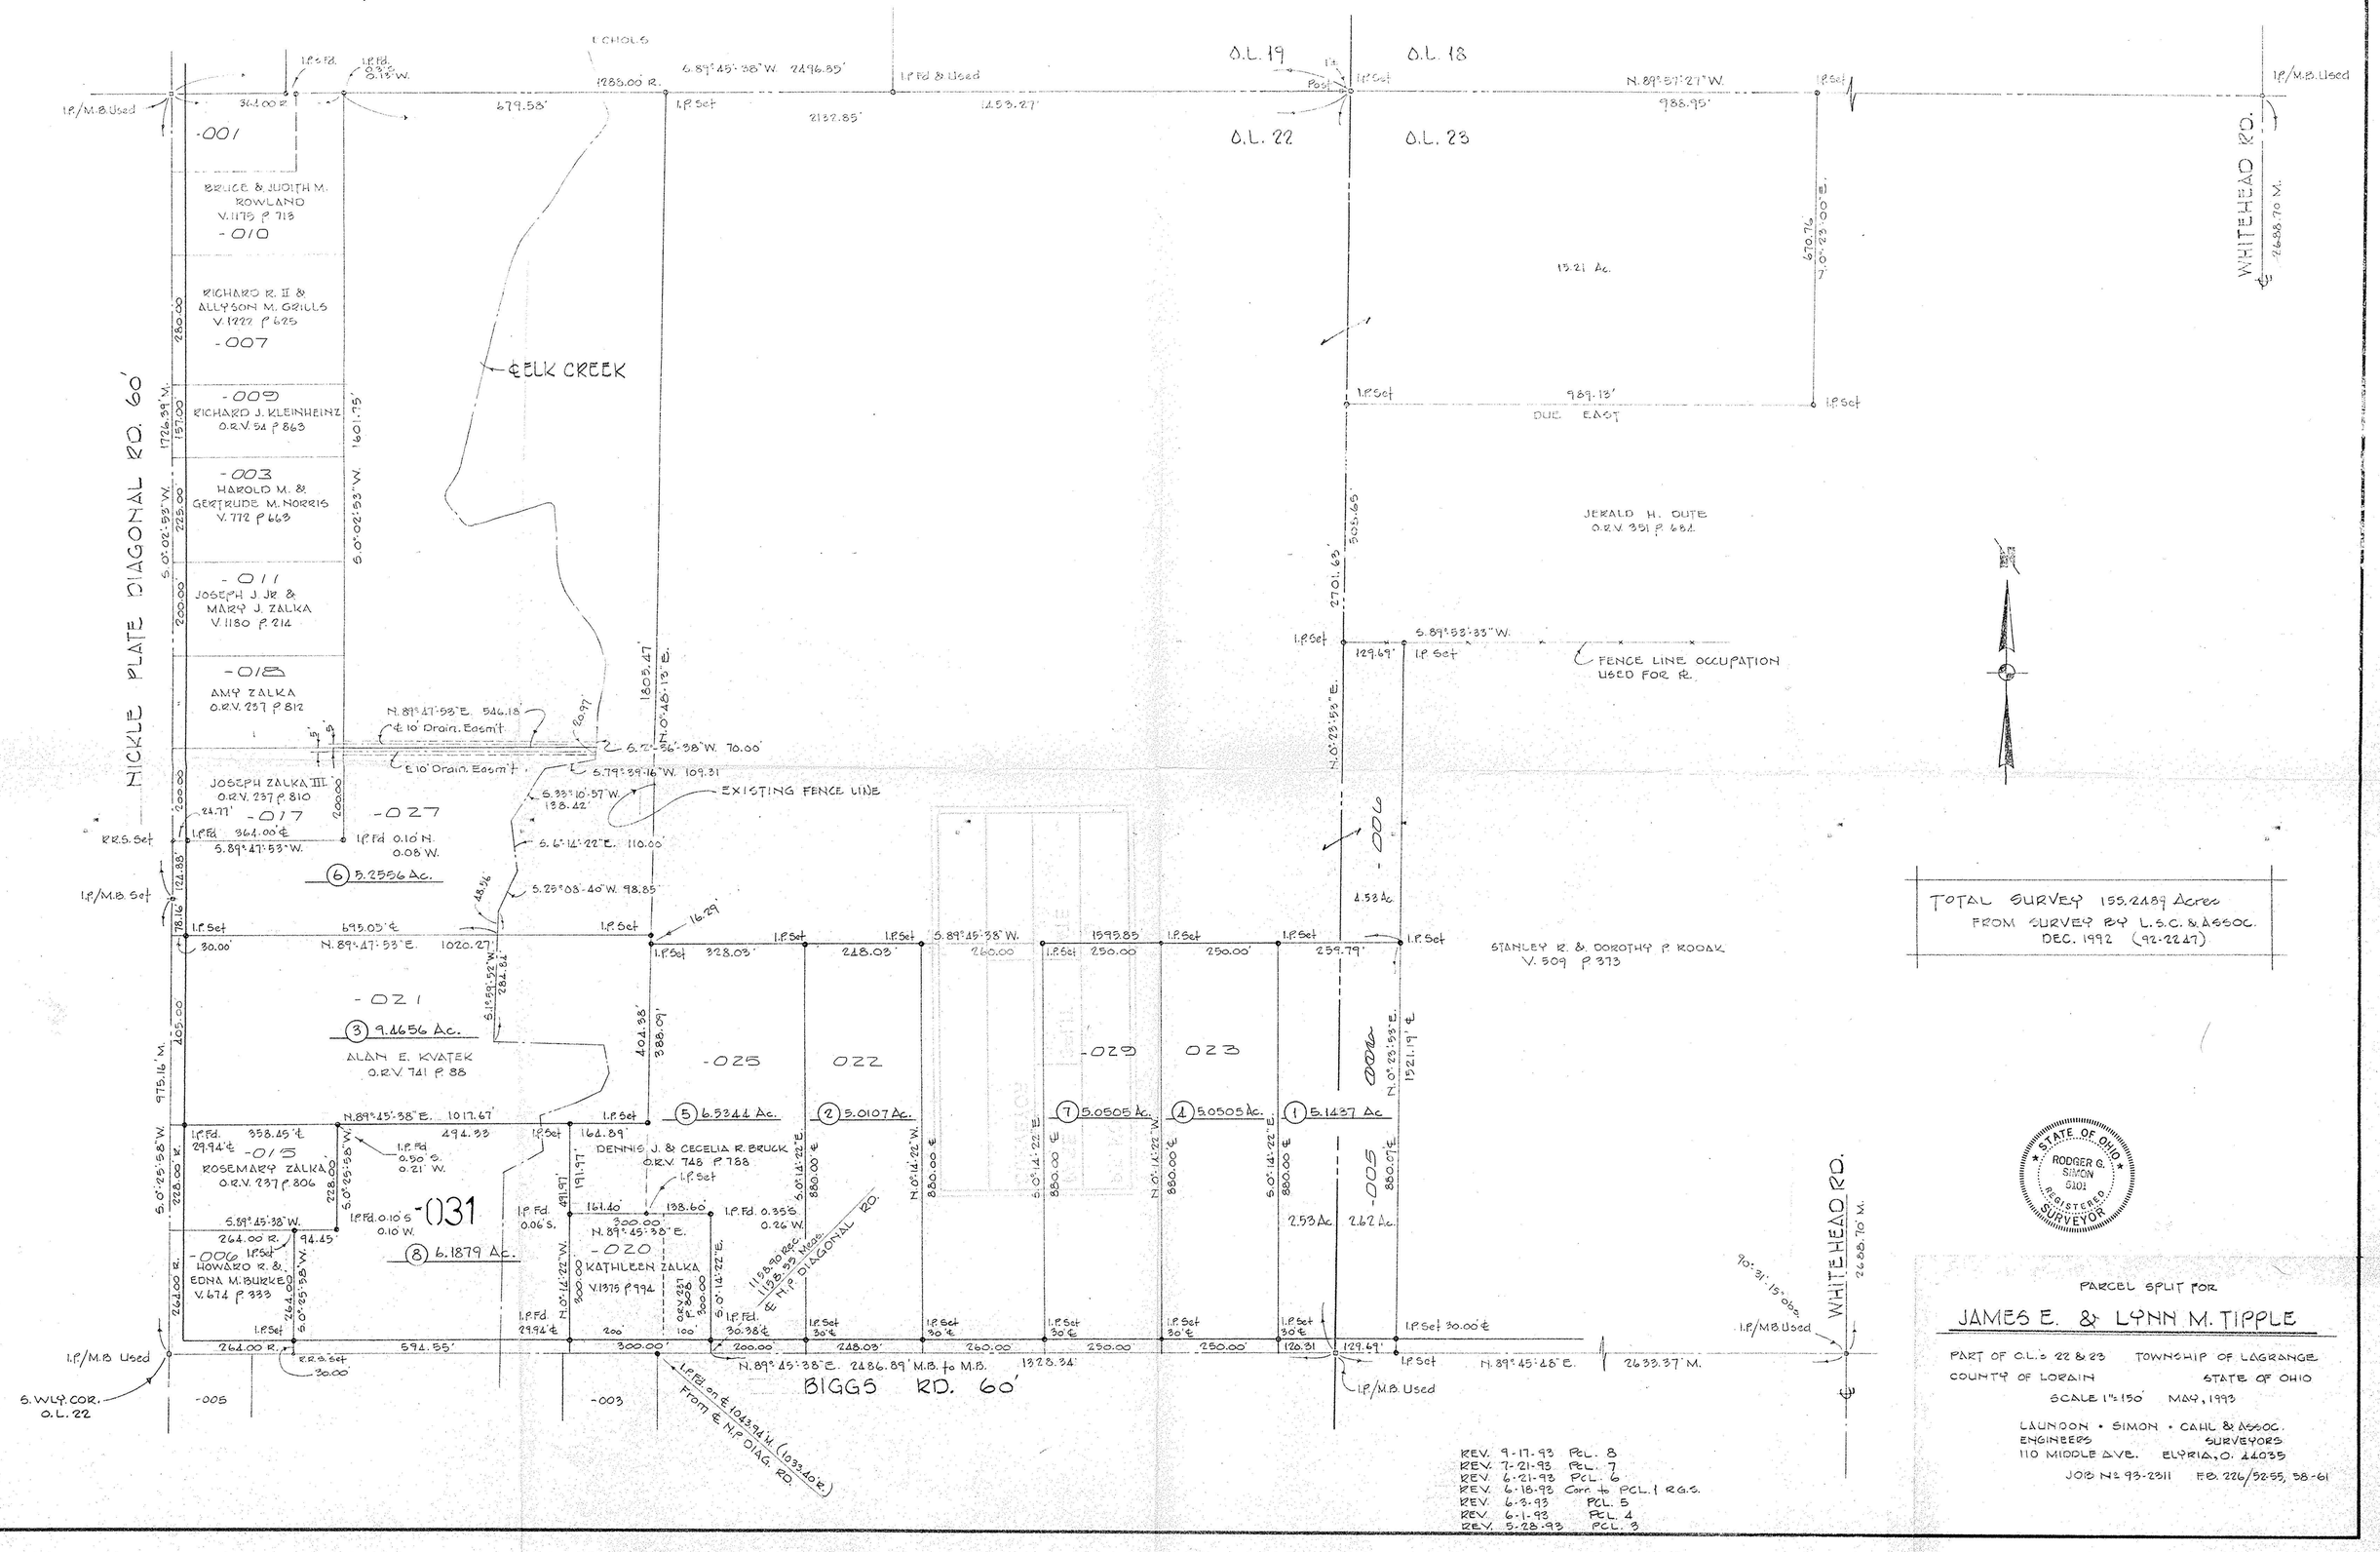

TOTAL SURVEY 155.2189 Acres
FROM SURVEY BY L.S.C. & ASSOC.
DEC. 1992 (92-2247)

STATE OF OHIO
RODGER G. SIMON
5101
REGISTERED SURVEYOR

PARCEL SPLIT FOR

JAMES E. & LYNN M. TIPPLE

PART OF O.L.'s 22 & 23 TOWNSHIP OF LAGRANGE
COUNTY OF LORAIN STATE OF OHIO
SCALE 1" = 150' MAY, 1993

LAUNDON • SIMON • CAHL & ASSOC.
ENGINEERS SURVEYORS
110 MIDDLE AVE. ELYRIA, O. 44035

JOB No. 93-2311 F.B. 226/52-55, 58-61

REV. 9-17-93 PCL. 8
REV. 7-21-93 PCL. 7
REV. 6-21-93 PCL. 6
REV. 6-18-93 Corr to PCL. 1 R.G.S.
REV. 6-3-93 PCL. 5
REV. 6-1-93 PCL. 4
REV. 5-28-93 PCL. 3