DETAIL

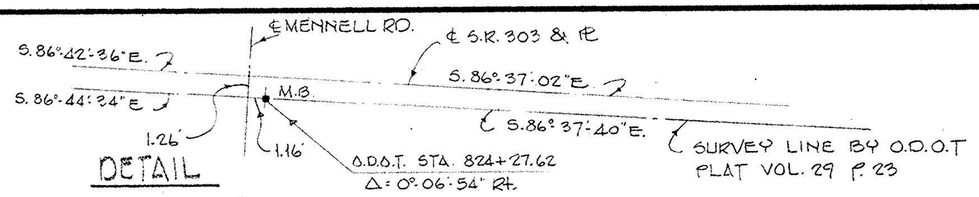

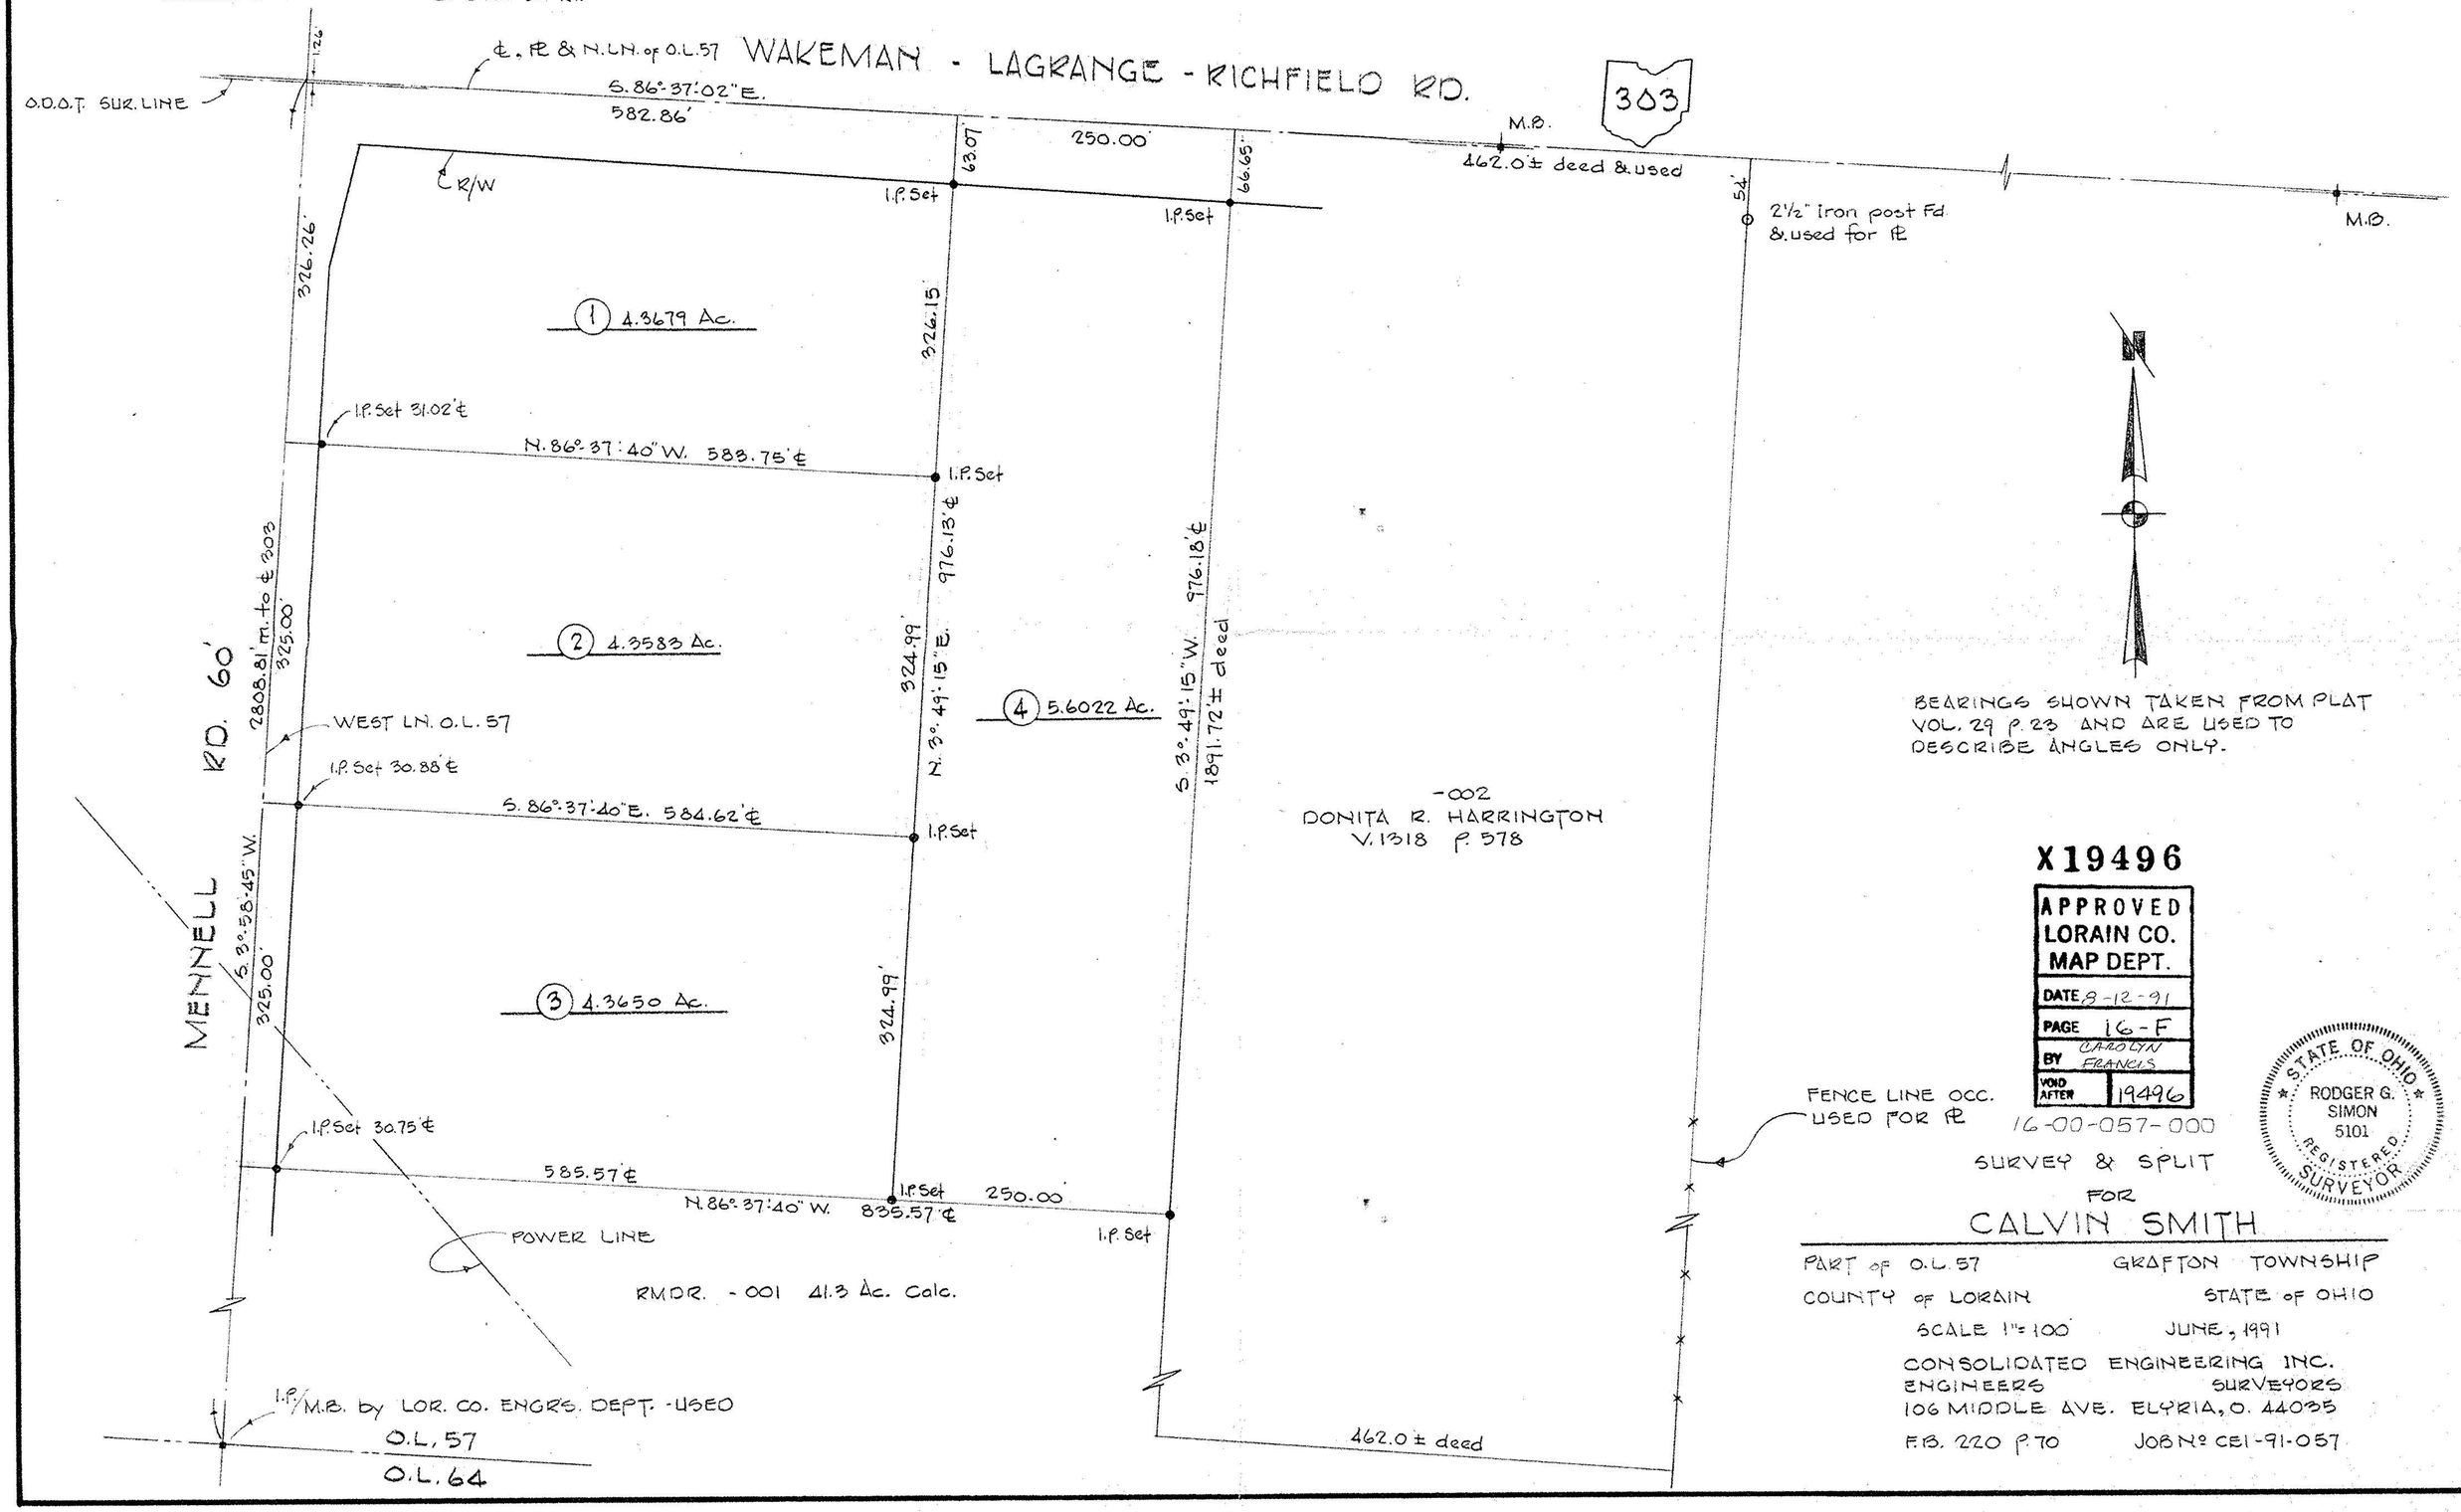

BEARINGS SHOWN TAKEN FROM PLAT VOL. 29 P. 23 AND ARE USED TO DESCRIBE ANGLES ONLY.

-002
DONITA R. HARRINGTON
V. 1318 P. 578

FENCE LINE OCC. USED FOR ℞

X19496

APPROVED
LORAIN CO.
MAP DEPT.
DATE 8-12-91
PAGE 16-F
BY CAROLYN FRANCIS
VOID AFTER 19496

16-00-057-000

STATE OF OHIO
RODGER G. SIMON
5101
REGISTERED SURVEYOR

SURVEY & SPLIT
FOR
CALVIN SMITH

PART of O.L. 57 GRAFTON TOWNSHIP
COUNTY of LORAIN STATE of OHIO
SCALE 1" = 100' JUNE, 1991

CONSOLIDATED ENGINEERING INC.
ENGINEERS SURVEYORS
106 MIDDLE AVE. ELYRIA, O. 44035

F.B. 220 P. 70 JOB Nº CEI-91-057