SURVEY

OF PART OF

ORIGINAL LOT No 60
GRAFTON TWP.
COUNTY OF LORAIN STATE OF OHIO

DATE: JULY 1986
SCALE: 1" = 100'

PREPARED FOR:

JOSEPH E. EYRING
17310 CHAMBERLAIN RD.
GRAFTON, O

PREPARED BY:

LAUNDON - SIMON - CAHL AND ASSOC. INC.
ENGINEERS AND SURVEYORS
ELYRIA, O

STATE OF OHIO
DANE A. HAPONEK
S-6211
REGISTERED SURVEYOR

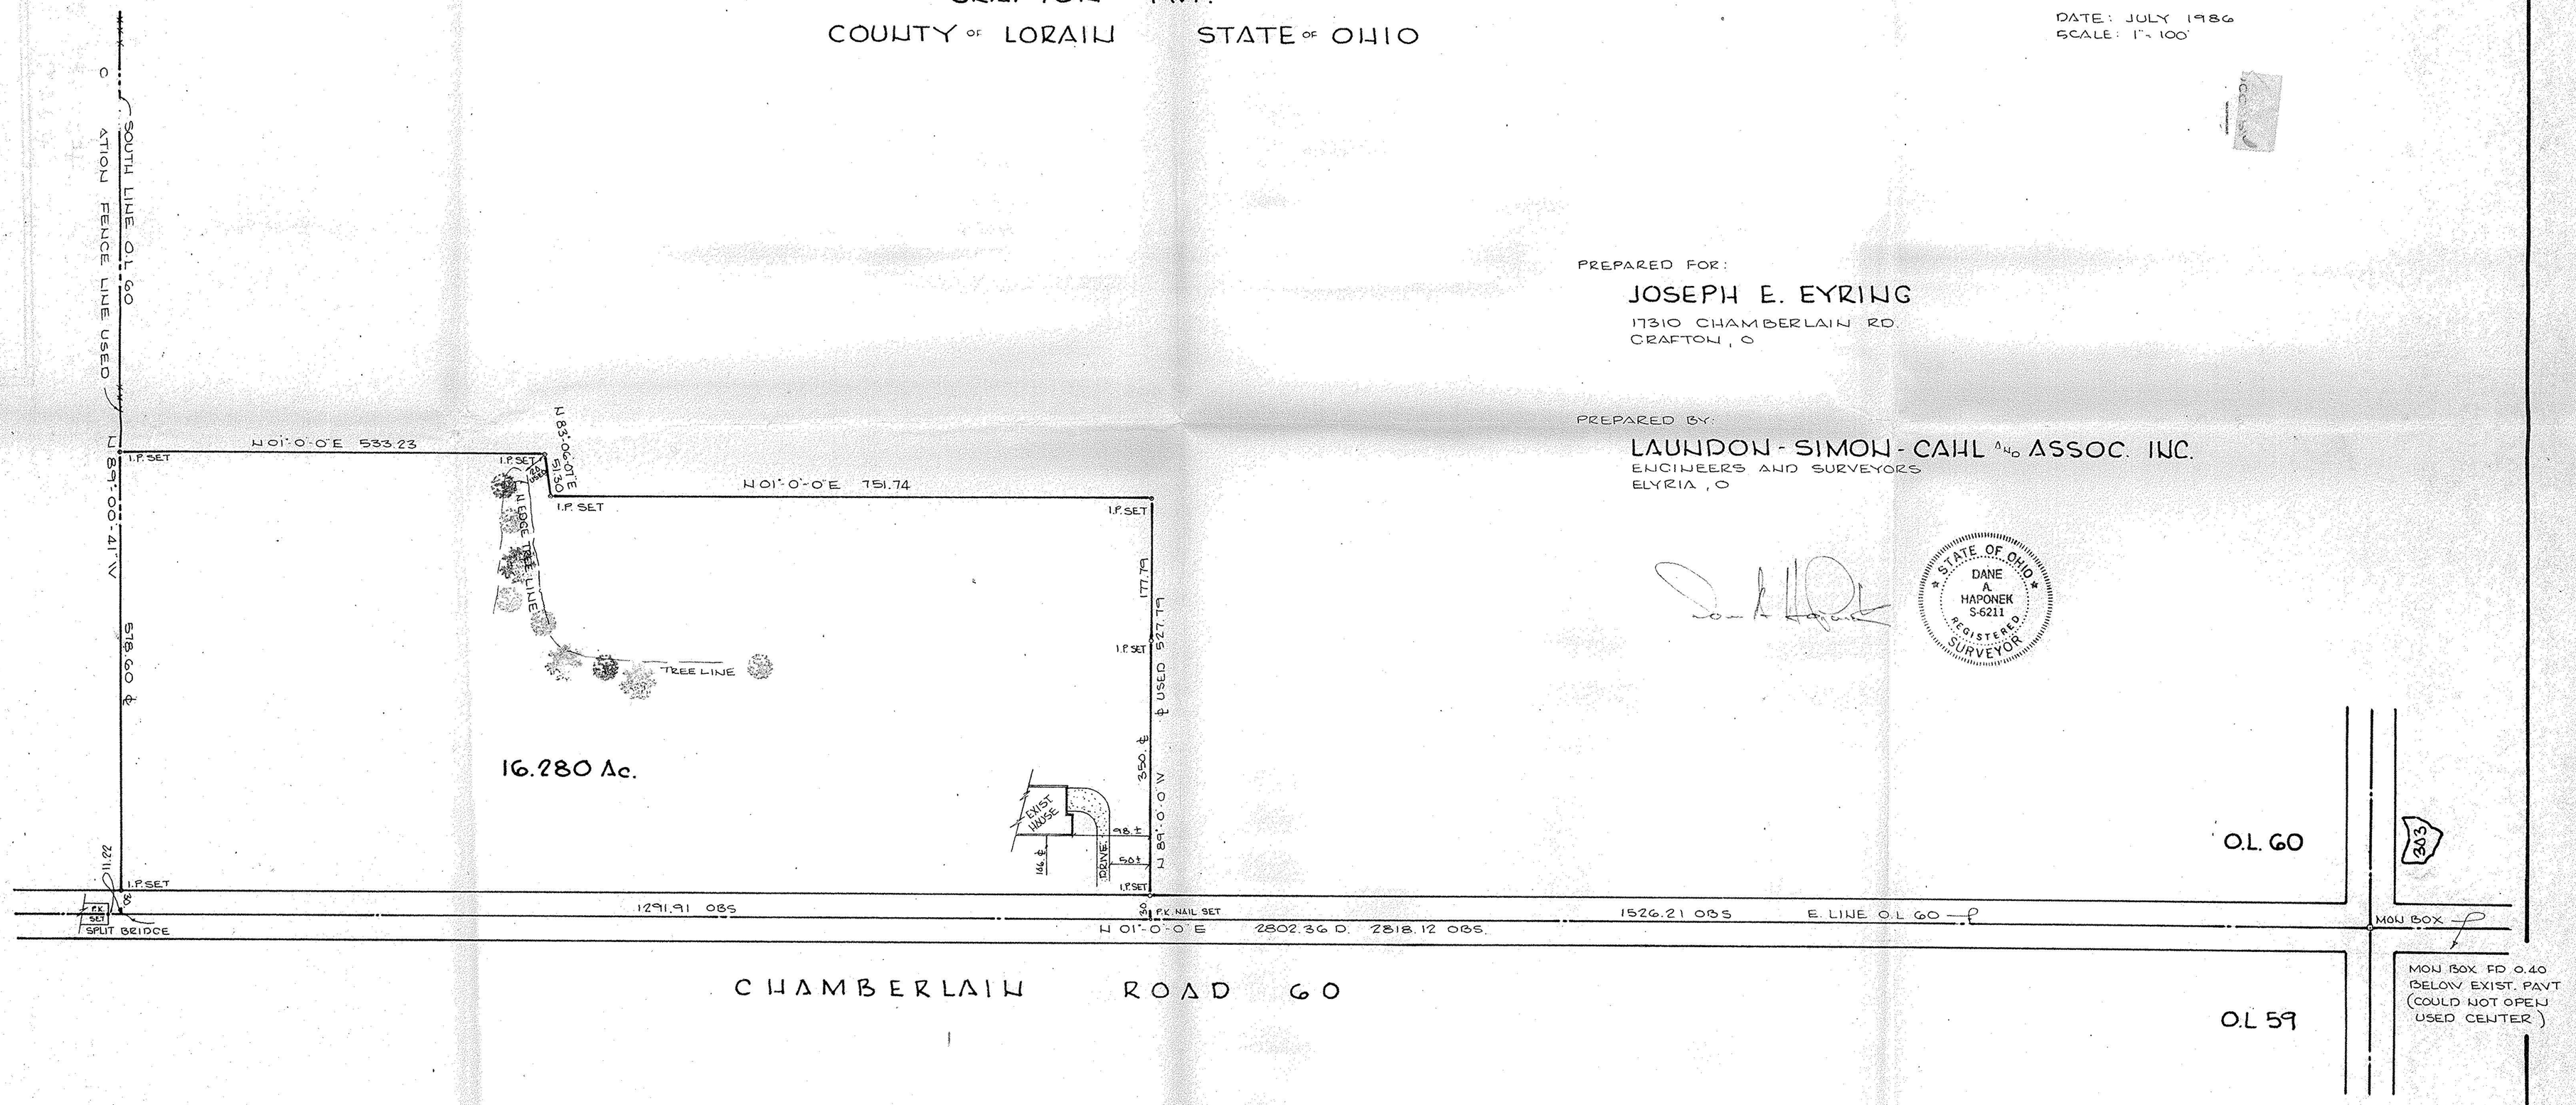

APPROVED
LORAIN CO.
MAP DEPT.
DATE 12-18-86
PAGE 16-E
BY C. Francis
VOID AFTER 17161

#17161

DEC 4 1986

201

86-1514