LAUNDON • SIMON • CAHL & ASSOC. INC.
CONSULTING ENGINEERS & SURVEYORS
504 MIDDLE AVENUE ELYRIA, OHIO 44035

SURVEY FOR:

CHAS. & JOAN MILLER

Orig. Lot 71	City of	Date 6-13-84 Scale 1"=200'
Orig. Sec	Village of	Dwn. by R.G.S. Chkd. by J.C.
Tract	County of LORAIN	Job No. 84-1294 F.B. 98/39
Township of GRAFTON	State of OHIO	Printed JUN 18 1984

16-00-071

#15665

16-H

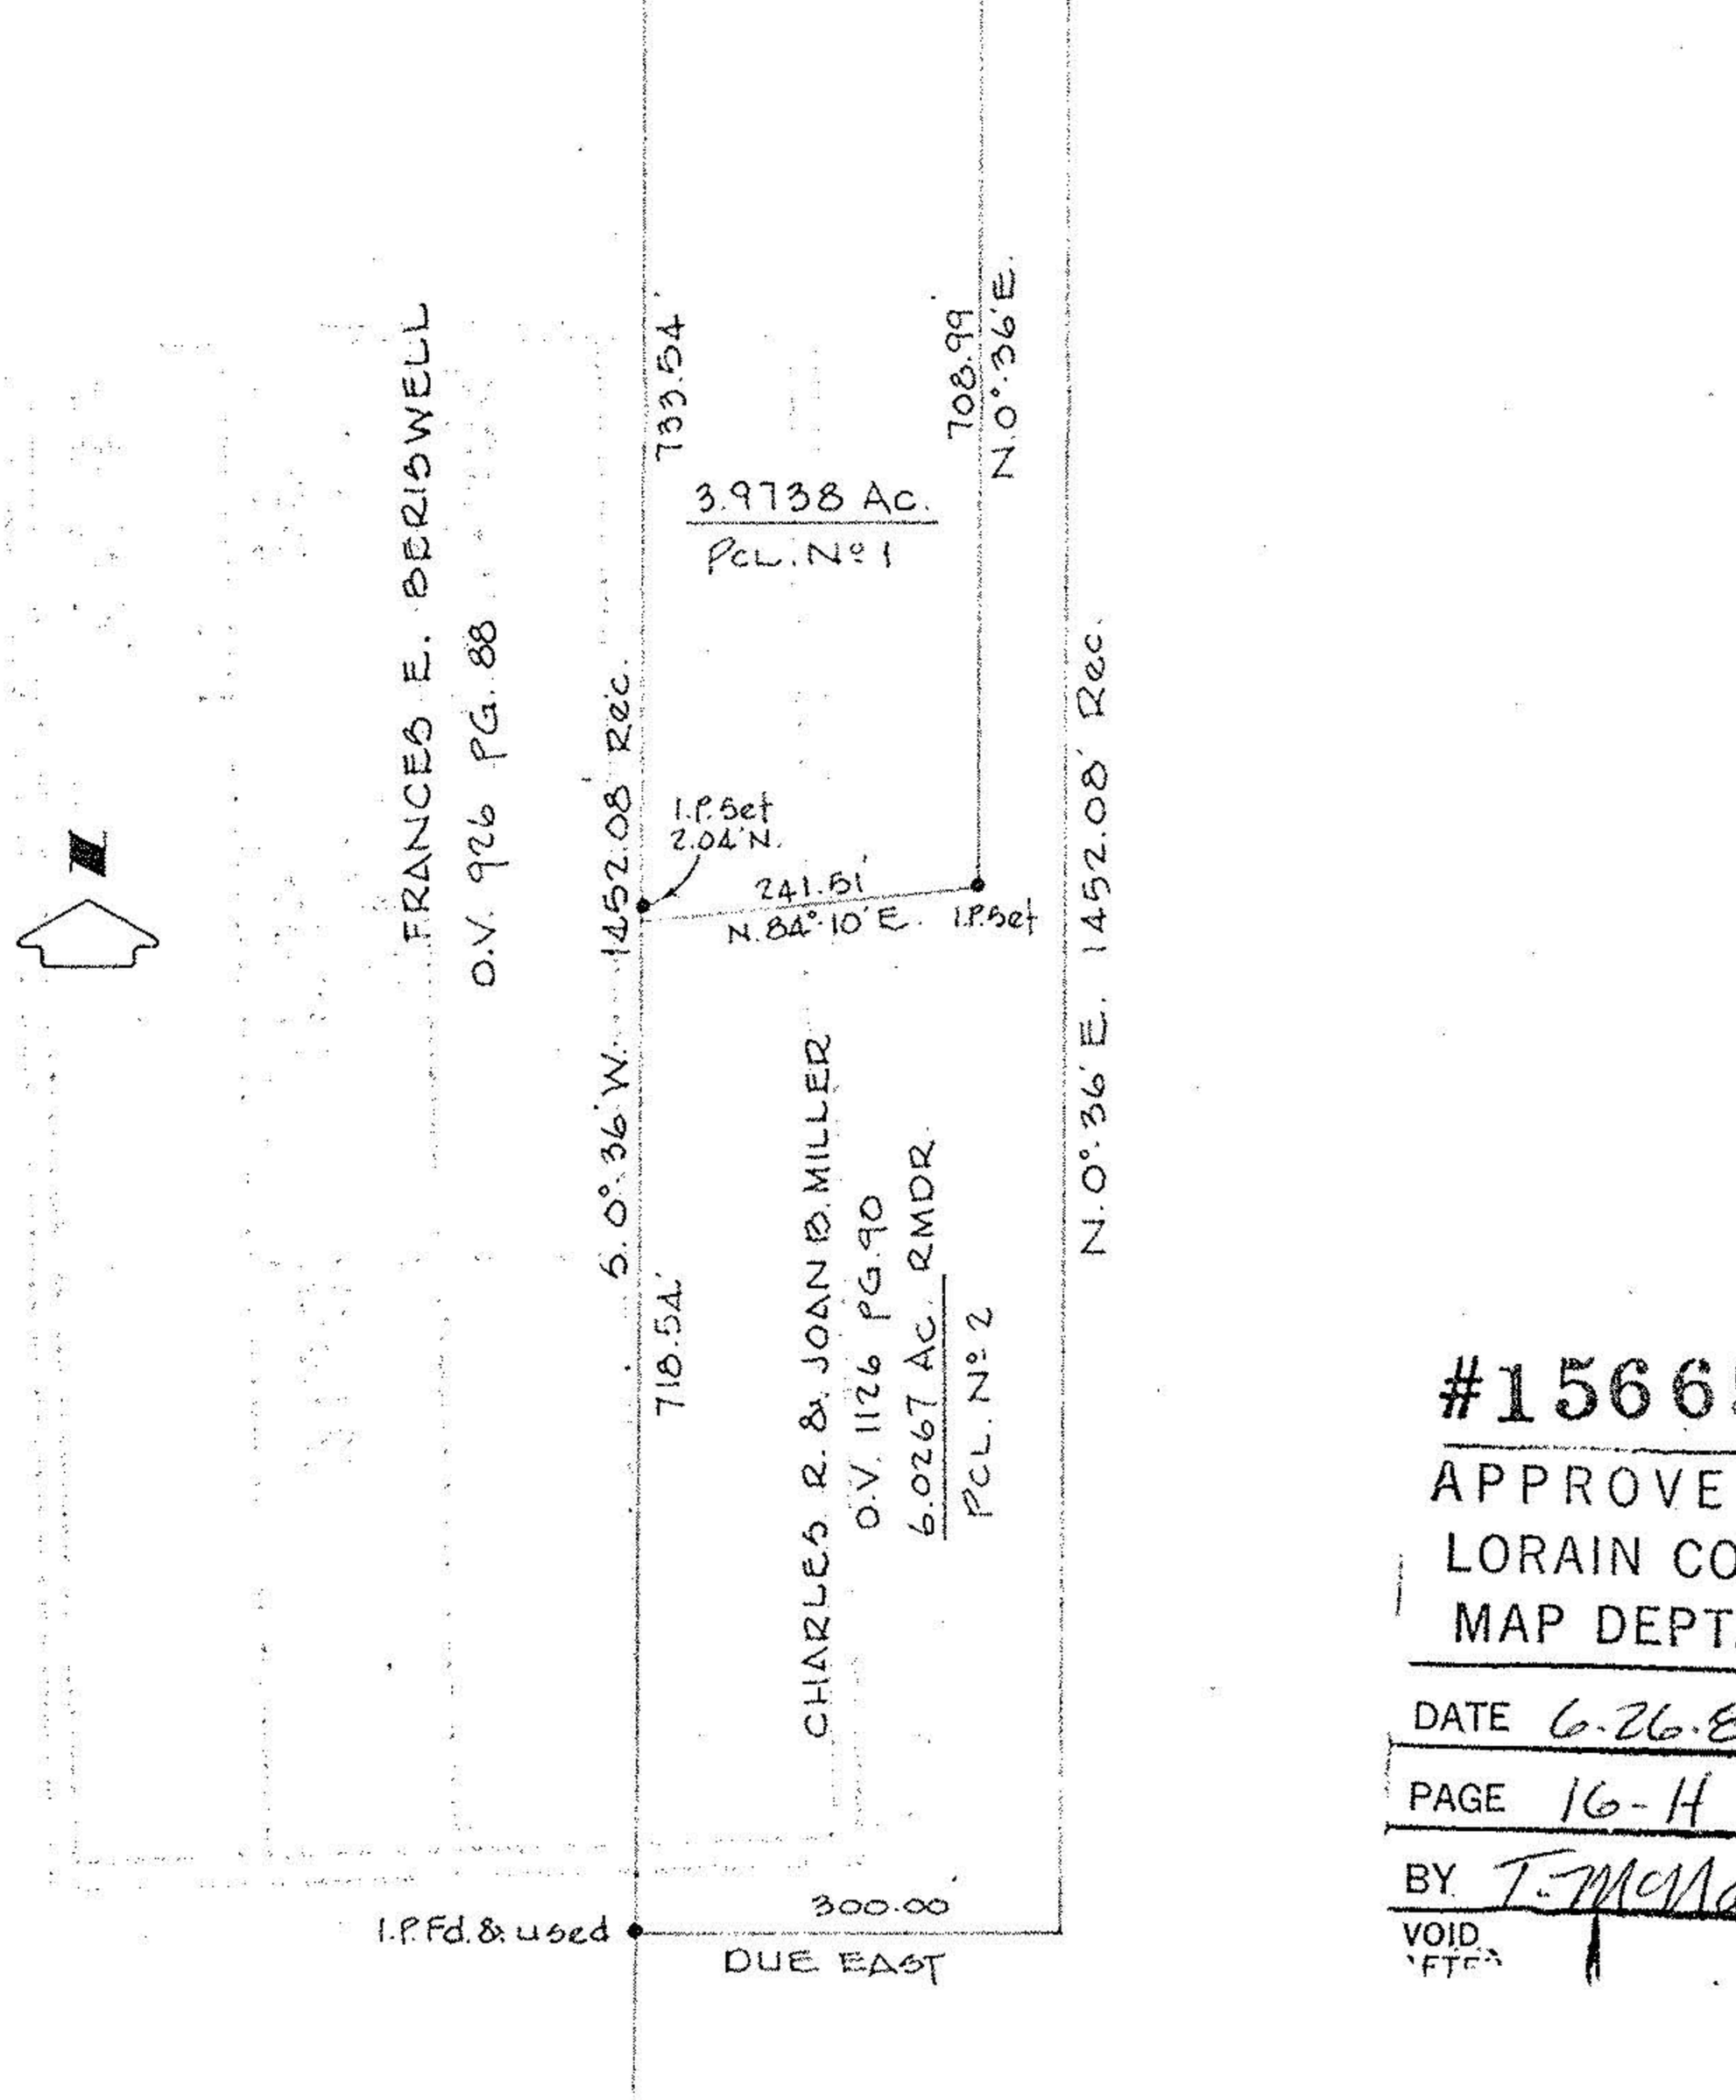

#15665
APPROVED
LORAIN CO.
MAP DEPT.
DATE 6.26.84
PAGE 16-H
BY T. McNair
VOID