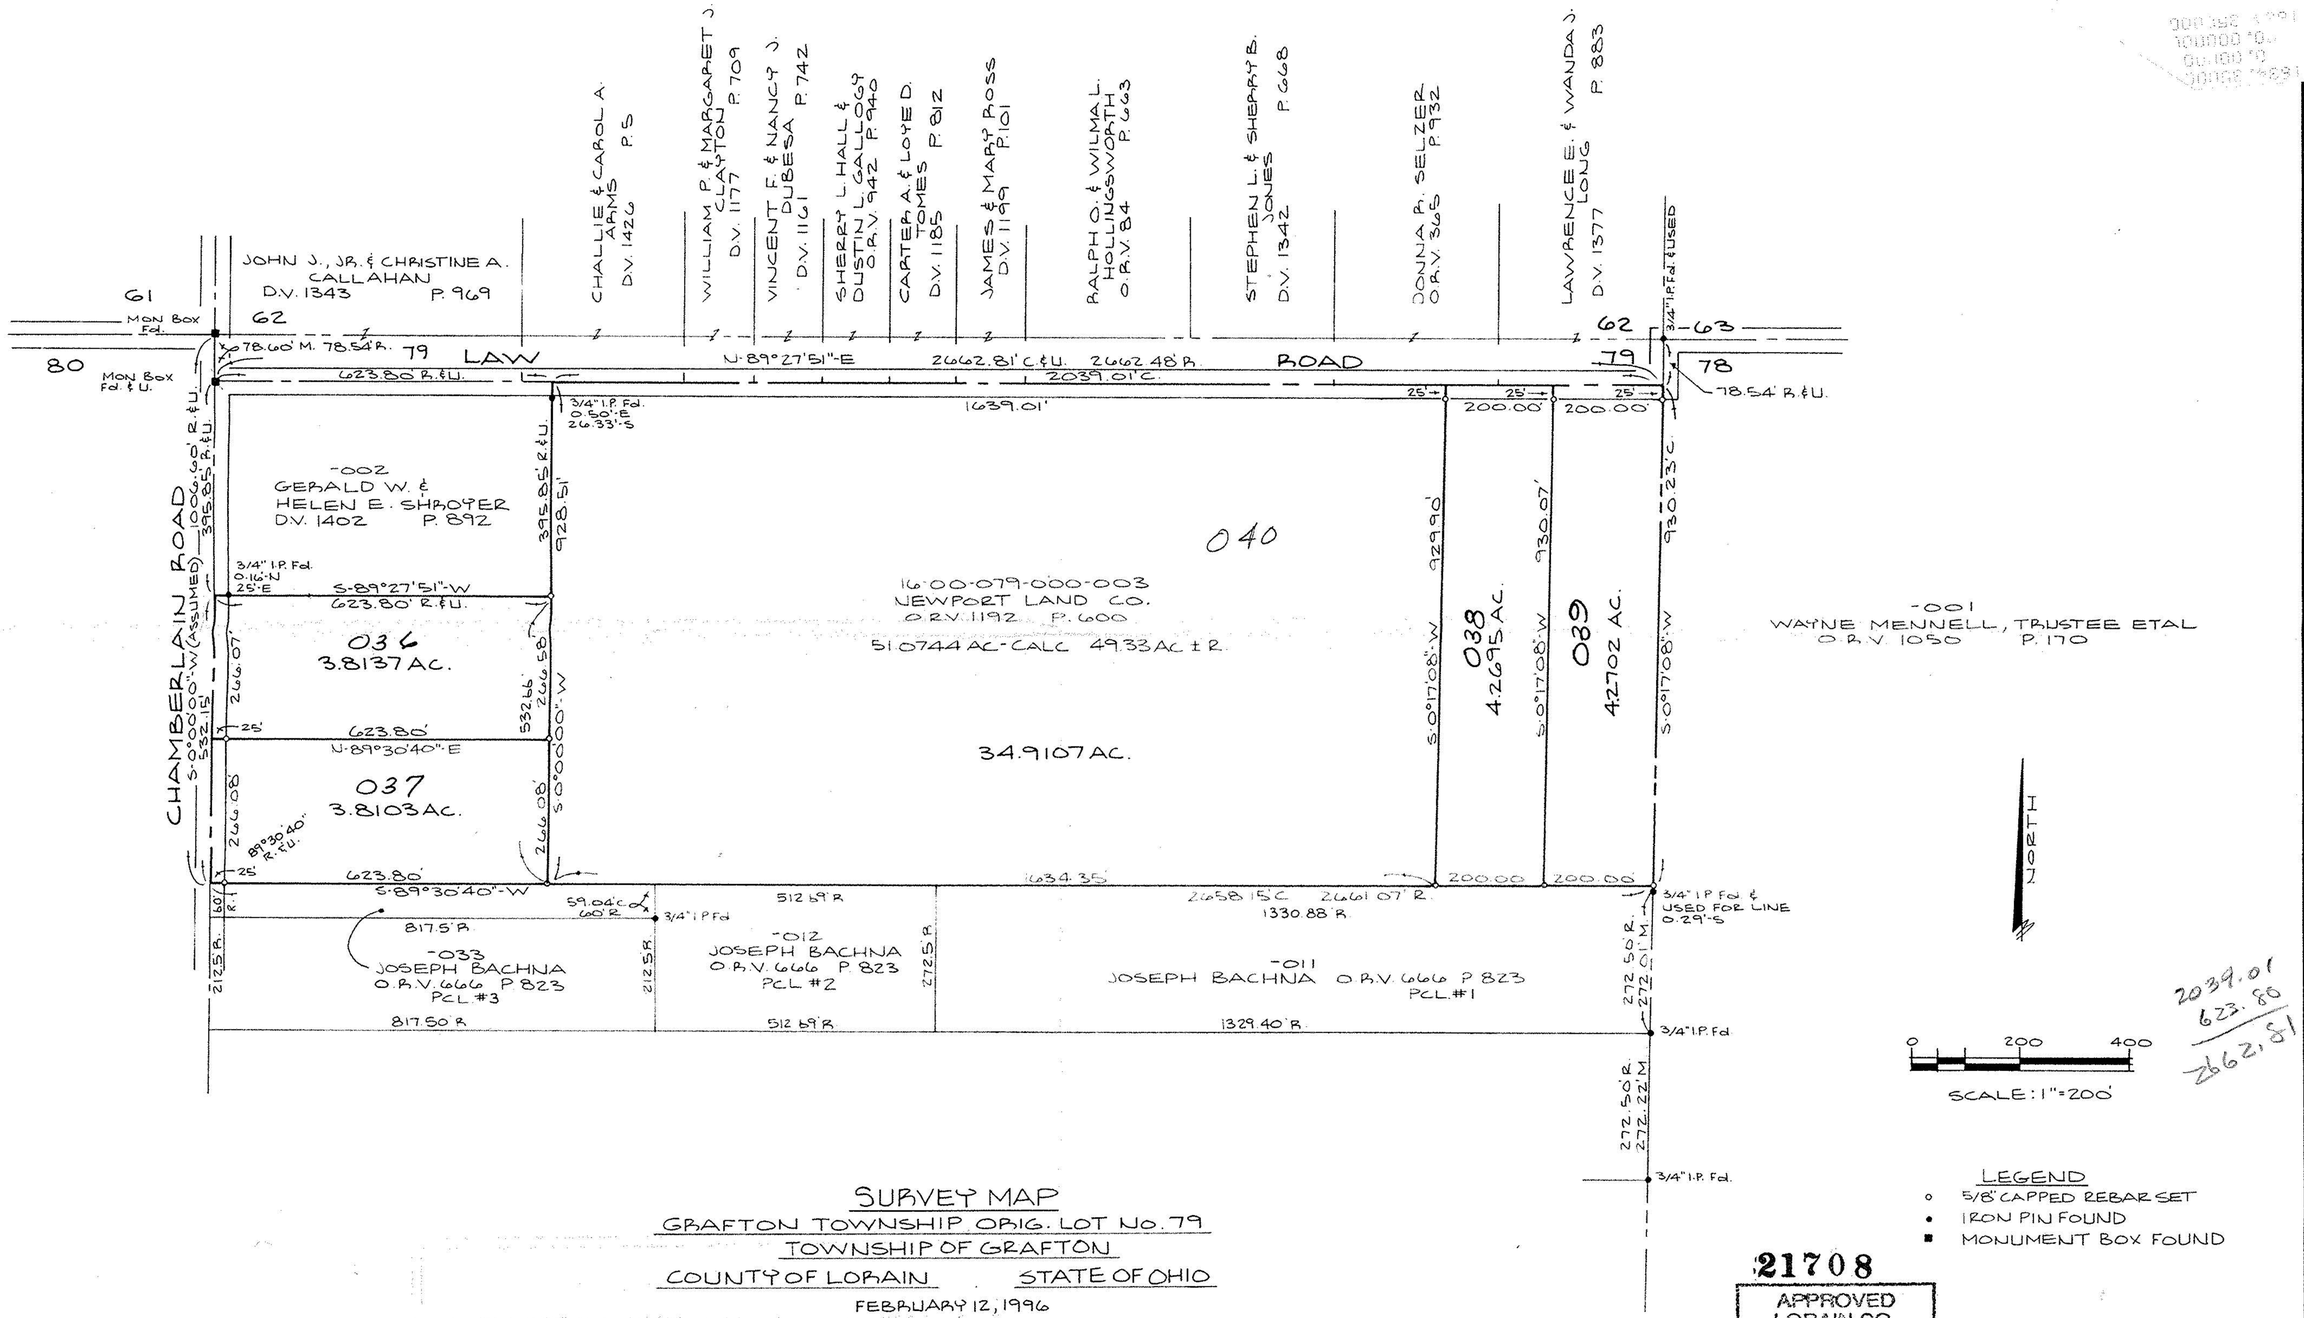

LEGEND
- ○ 5/8" CAPPED REBAR SET
- • IRON PIN FOUND
- ■ MONUMENT BOX FOUND

SURVEY MAP

GRAFTON TOWNSHIP ORIG. LOT No. 79

TOWNSHIP OF GRAFTON

COUNTY OF LORAIN STATE OF OHIO

FEBRUARY 12, 1996

PREPARED BY:
KS ASSOCIATES INC.
ENGINEERS SURVEYORS

David L. Elwell
REG. SURVEYOR No. 6333

STATE OF OHIO
DAVID L. ELWELL
6333
REGISTERED SURVEYOR

21708

APPROVED LORAIN CO. MAP DEPT
DATE 3-22-96
PAGE 16-E
BY CAROLYN FRANCIS
#21708

PRINTED
MAR 22 1996
KS ASSOCIATES, INC.
96019