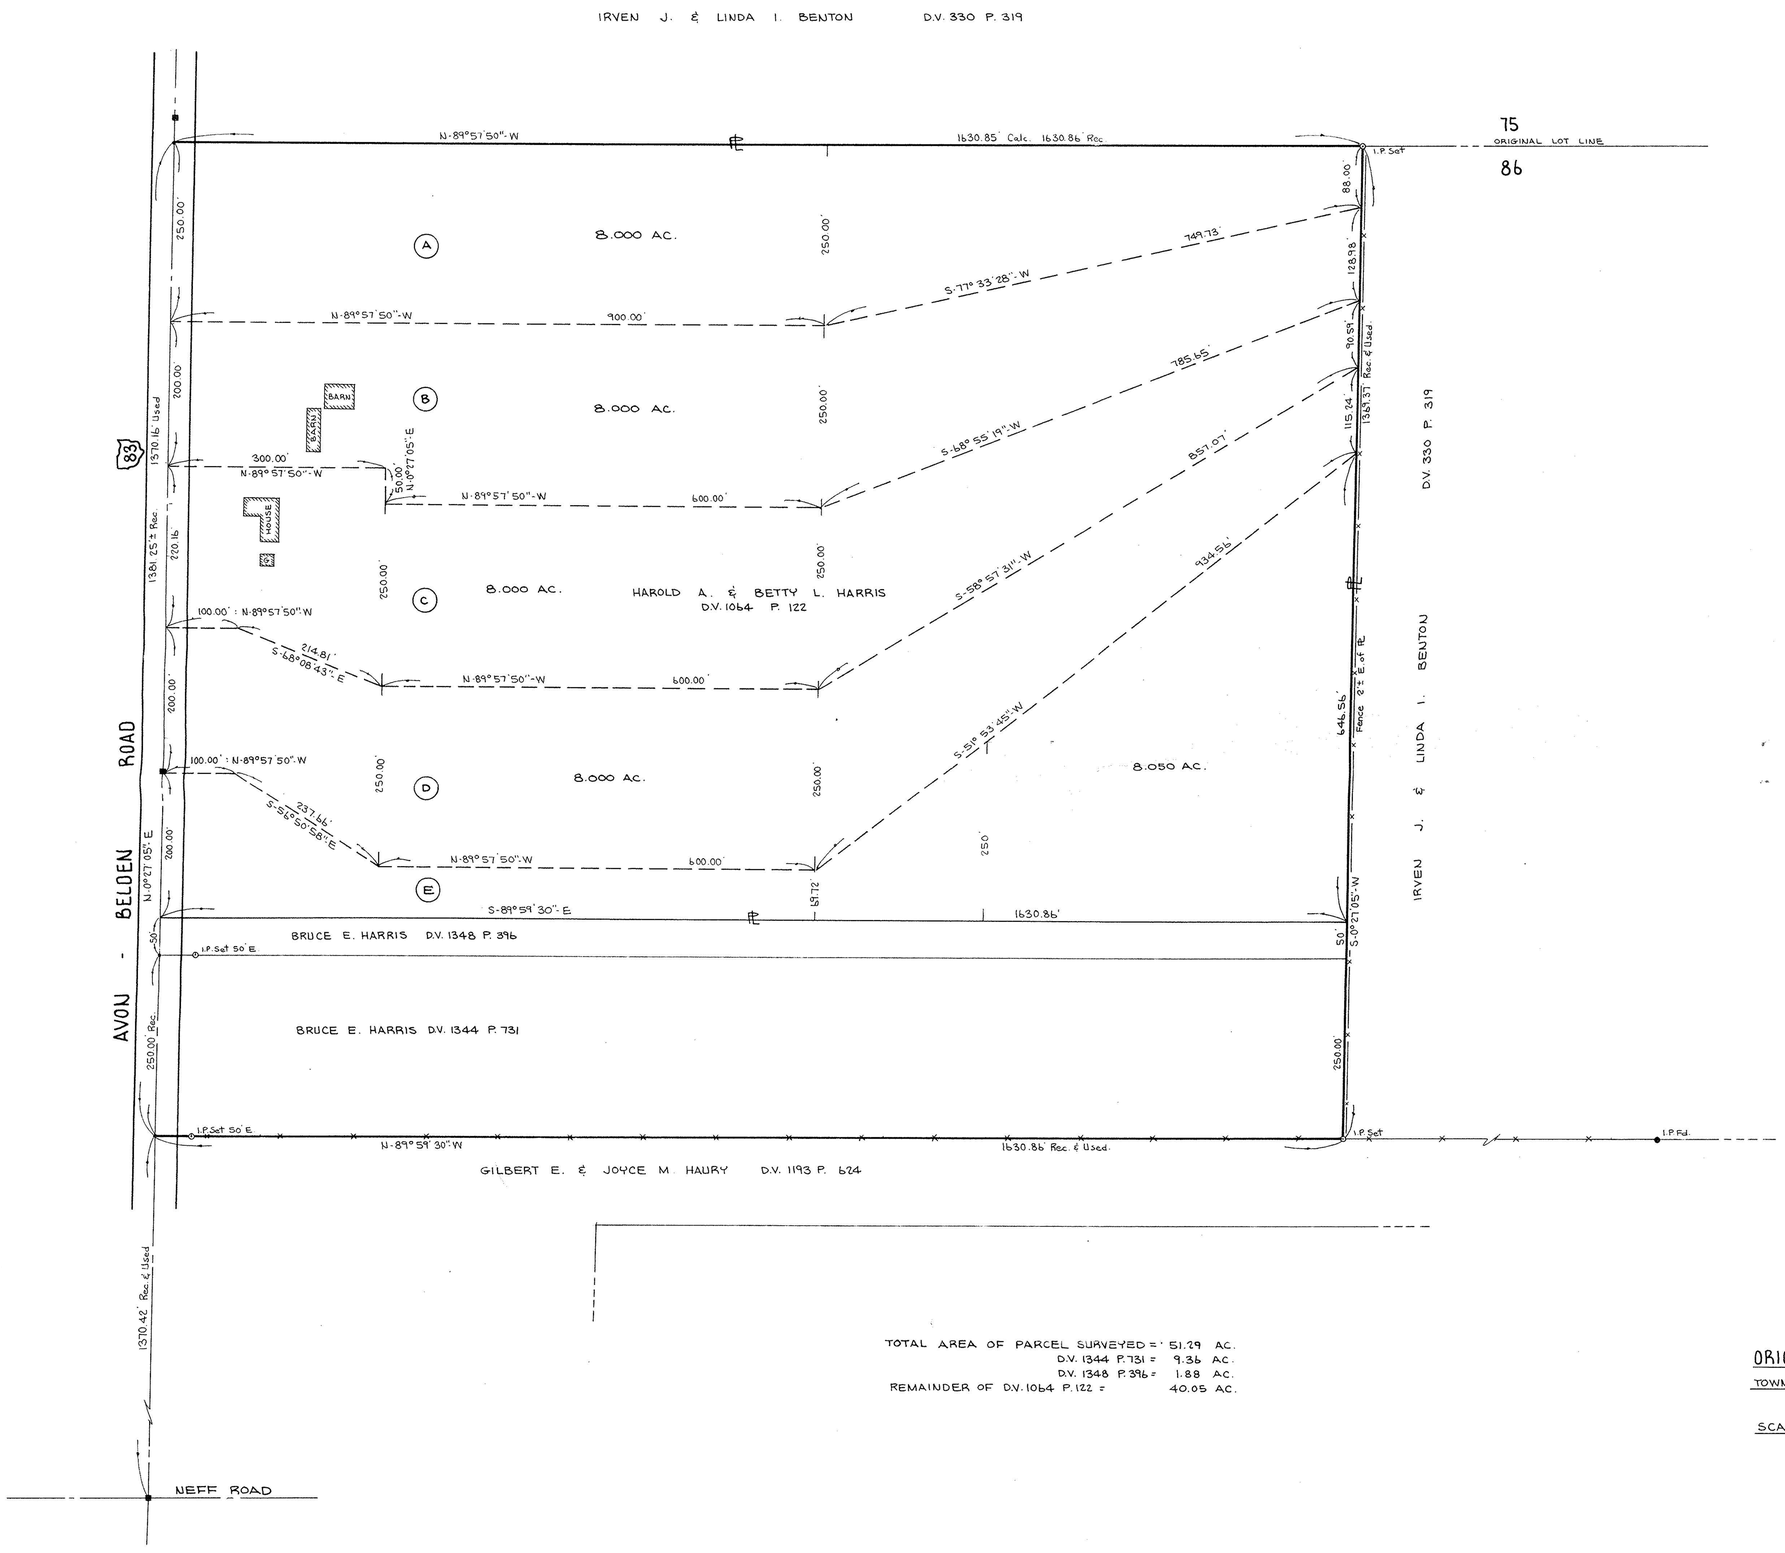

TOTAL AREA OF PARCEL SURVEYED = 51.29 AC.
D.V. 1344 P. 731 = 9.36 AC.
D.V. 1348 P. 396 = 1.88 AC.
REMAINDER OF D.V. 1064 P. 122 = 40.05 AC.

BOUNDARY SURVEY

OF PART OF

ORIGINAL GRAFTON TOWNSHIP LOT Nº 86

TOWNSHIP OF GRAFTON — COUNTY OF LORAIN

STATE OF OHIO

SCALE: 1" = 100' — MAY 29, 1985 Rev. July 19, 1985

PREPARED BY

KLEINOEDER-SCHMIDT & ASSOC.

CONSULTING ENGINEERS & SURVEYORS

#16791

APPROVED
LORAIN CO.
MAP DEPT.
DATE 6-19-86
PAGE 16.00 Add. A
BY T. McNair
VOID AFTER

84-31