THE W.C. RIDER
PROPOSED SUBDIVISION Nº 1

KNOWN AS BEING A PART OF ORIGINAL GRAFTON TOWNSHIP LOT Nº 7, COUNTY OF LORAIN AND SITUATED IN THE TOWNSHIP OF:
GRAFTON AND STATE OF, **OHIO**

SCALE: 1" = 100.0' JANUARY 25, 1983

EASEMENTS OF RECORD:

1. LEASE VOLUME 2, PAGE 577: NATIONAL TRANSIT Cº 5-27-1889 TO RUN ALONG THE NORTH TOWNSHIP LINE
2. MISC. VOLUME 4, PAGE 396: THE BUCKEYE PIPE LINE Cº 6-12-1896 TO RUN WITHIN 1 ROD OF EXISTING PIPE LINES ALONG THE NORTH TOWNSHIP LINE.
3. VOLUME 24, PAGE 42: THE OHIO FUEL SUPPLY Cº 6-2-1922 BLANKET EASEMENT.
4. VOLUME 704, PAGE 318: PARTITION FENCE 9-16-1957 ALONG THE NORTH TOWNSHIP LINE.
5. DEED VOLUME 822, PAGE 17: THE BUCKEYE PIPE LINE Cº 5-16-1962 BLANKET EASEMENT.

OWNER ACCEPTANCE:

I, (WE) THE UNDERSIGNED OWNER(S) OF THE LAND SHOWN ON THIS PLAT HEREBY ACCEPT THIS PLAT AND THE SUBDIVISION OF THE SAME.

William C. Rider 2/12/83

NOTARY CLAUSE:

STATE OF OHIO
COUNTY OF CUYAHOGA } SS

BEFORE ME A NOTARY PUBLIC IN AND FOR SAID COUNTY, PERSONALLY APPEARED THE ABOVE, WHO ACKNOWLEDGED THAT THEY DID SIGN THE FOREGOING AND THAT THE SAME IS THEIR FREE ACT AND DEED.

IN TESTIMONY WHEREOF, I HAVE HEREUNTO AFFIXED MY NAME AND OFFICIAL SEAL AT North Royalton, OHIO.

ON THIS 12 DAY OF February, 1983.

Darlene J. Thomas
NOTARY PUBLIC MY COMMISSION EXPIRES

DARLENE J. THOMAS
Notary Public, State of Ohio
My Commission Expires October 15, 1984
Recorded in Cuyahoga County

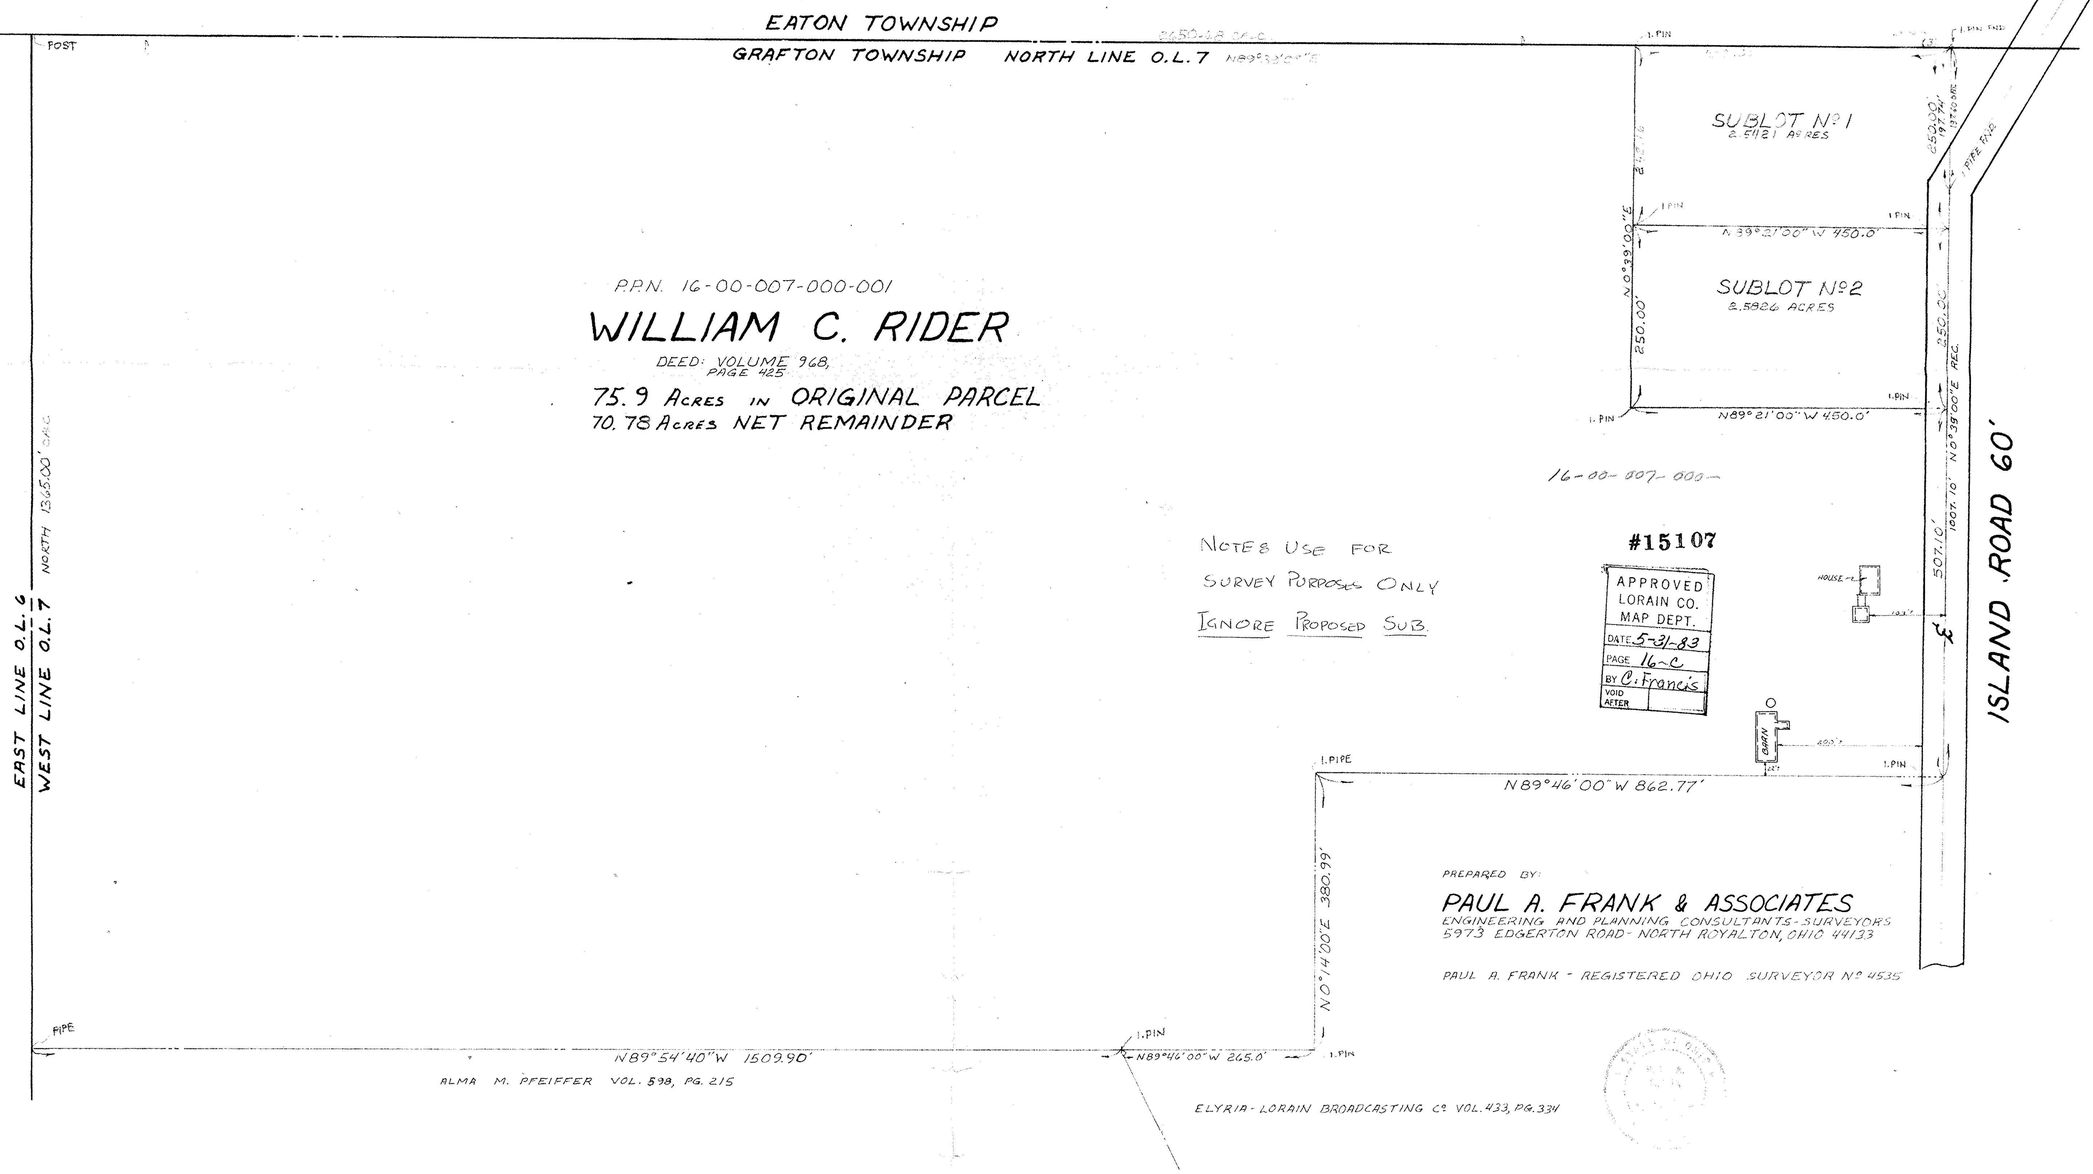

PREPARED BY:
PAUL A. FRANK & ASSOCIATES
ENGINEERING AND PLANNING CONSULTANTS - SURVEYORS
5973 EDGERTON ROAD - NORTH ROYALTON, OHIO 44133

PAUL A. FRANK - REGISTERED OHIO SURVEYOR Nº 4535

JOB Nº 19126