SURVEY
OF PART OF
ORIGINAL GRAFTON TOWNSHIP
LOT NO 9
TOWNSHIP OF GRAFTON COUNTY OF LORAIN
STATE OF OHIO

PREPARED FOR:
WERNER & ELIZABETH ARMENAT
14674 COWLEY RD
COLUMBIA STATION, OH.

PREPARED BY:
HAPONEK & ASSOC
ENGINEERS & SURVEYORS
N RIDGEVILLE, OH.

STATE OF OHIO
DANE A. HAPONEK
S-6214
REGISTERED SURVEYOR

81.54± Ac REMAINDER

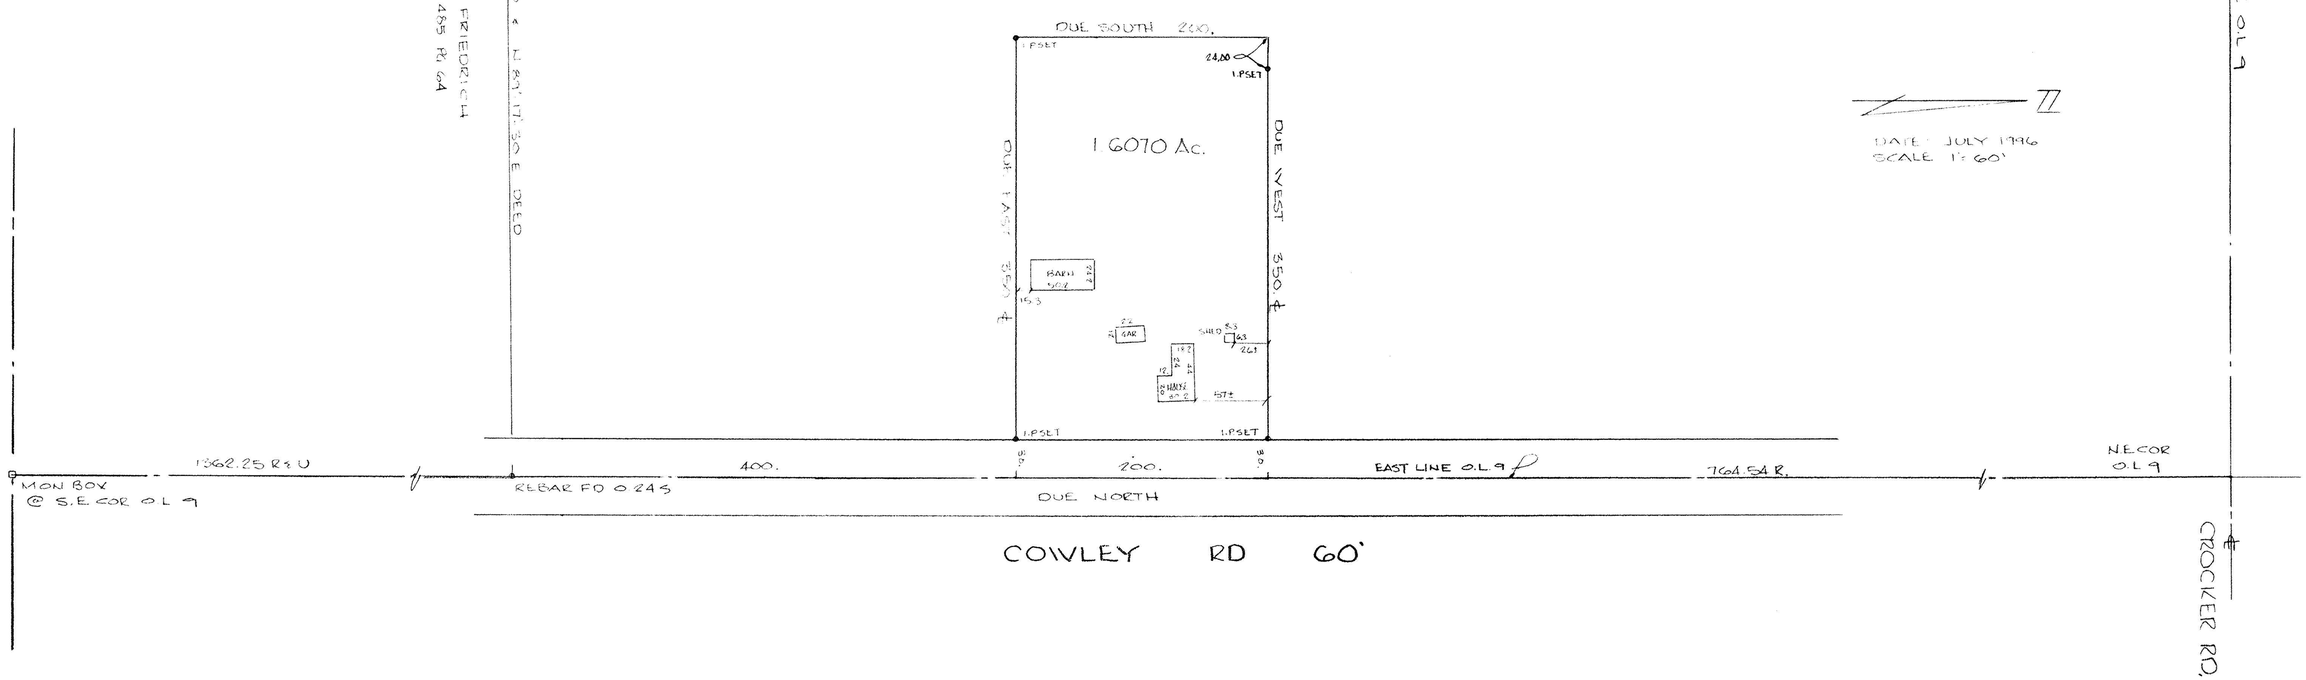

21921
APPROVED
LORAIN CO.
MAP DEPT.
DATE 9-23-96
PAGE 16-D
BY K. DYE
VOID AFTER # 21921

REVISED 7-30-96 1.P SET

9624