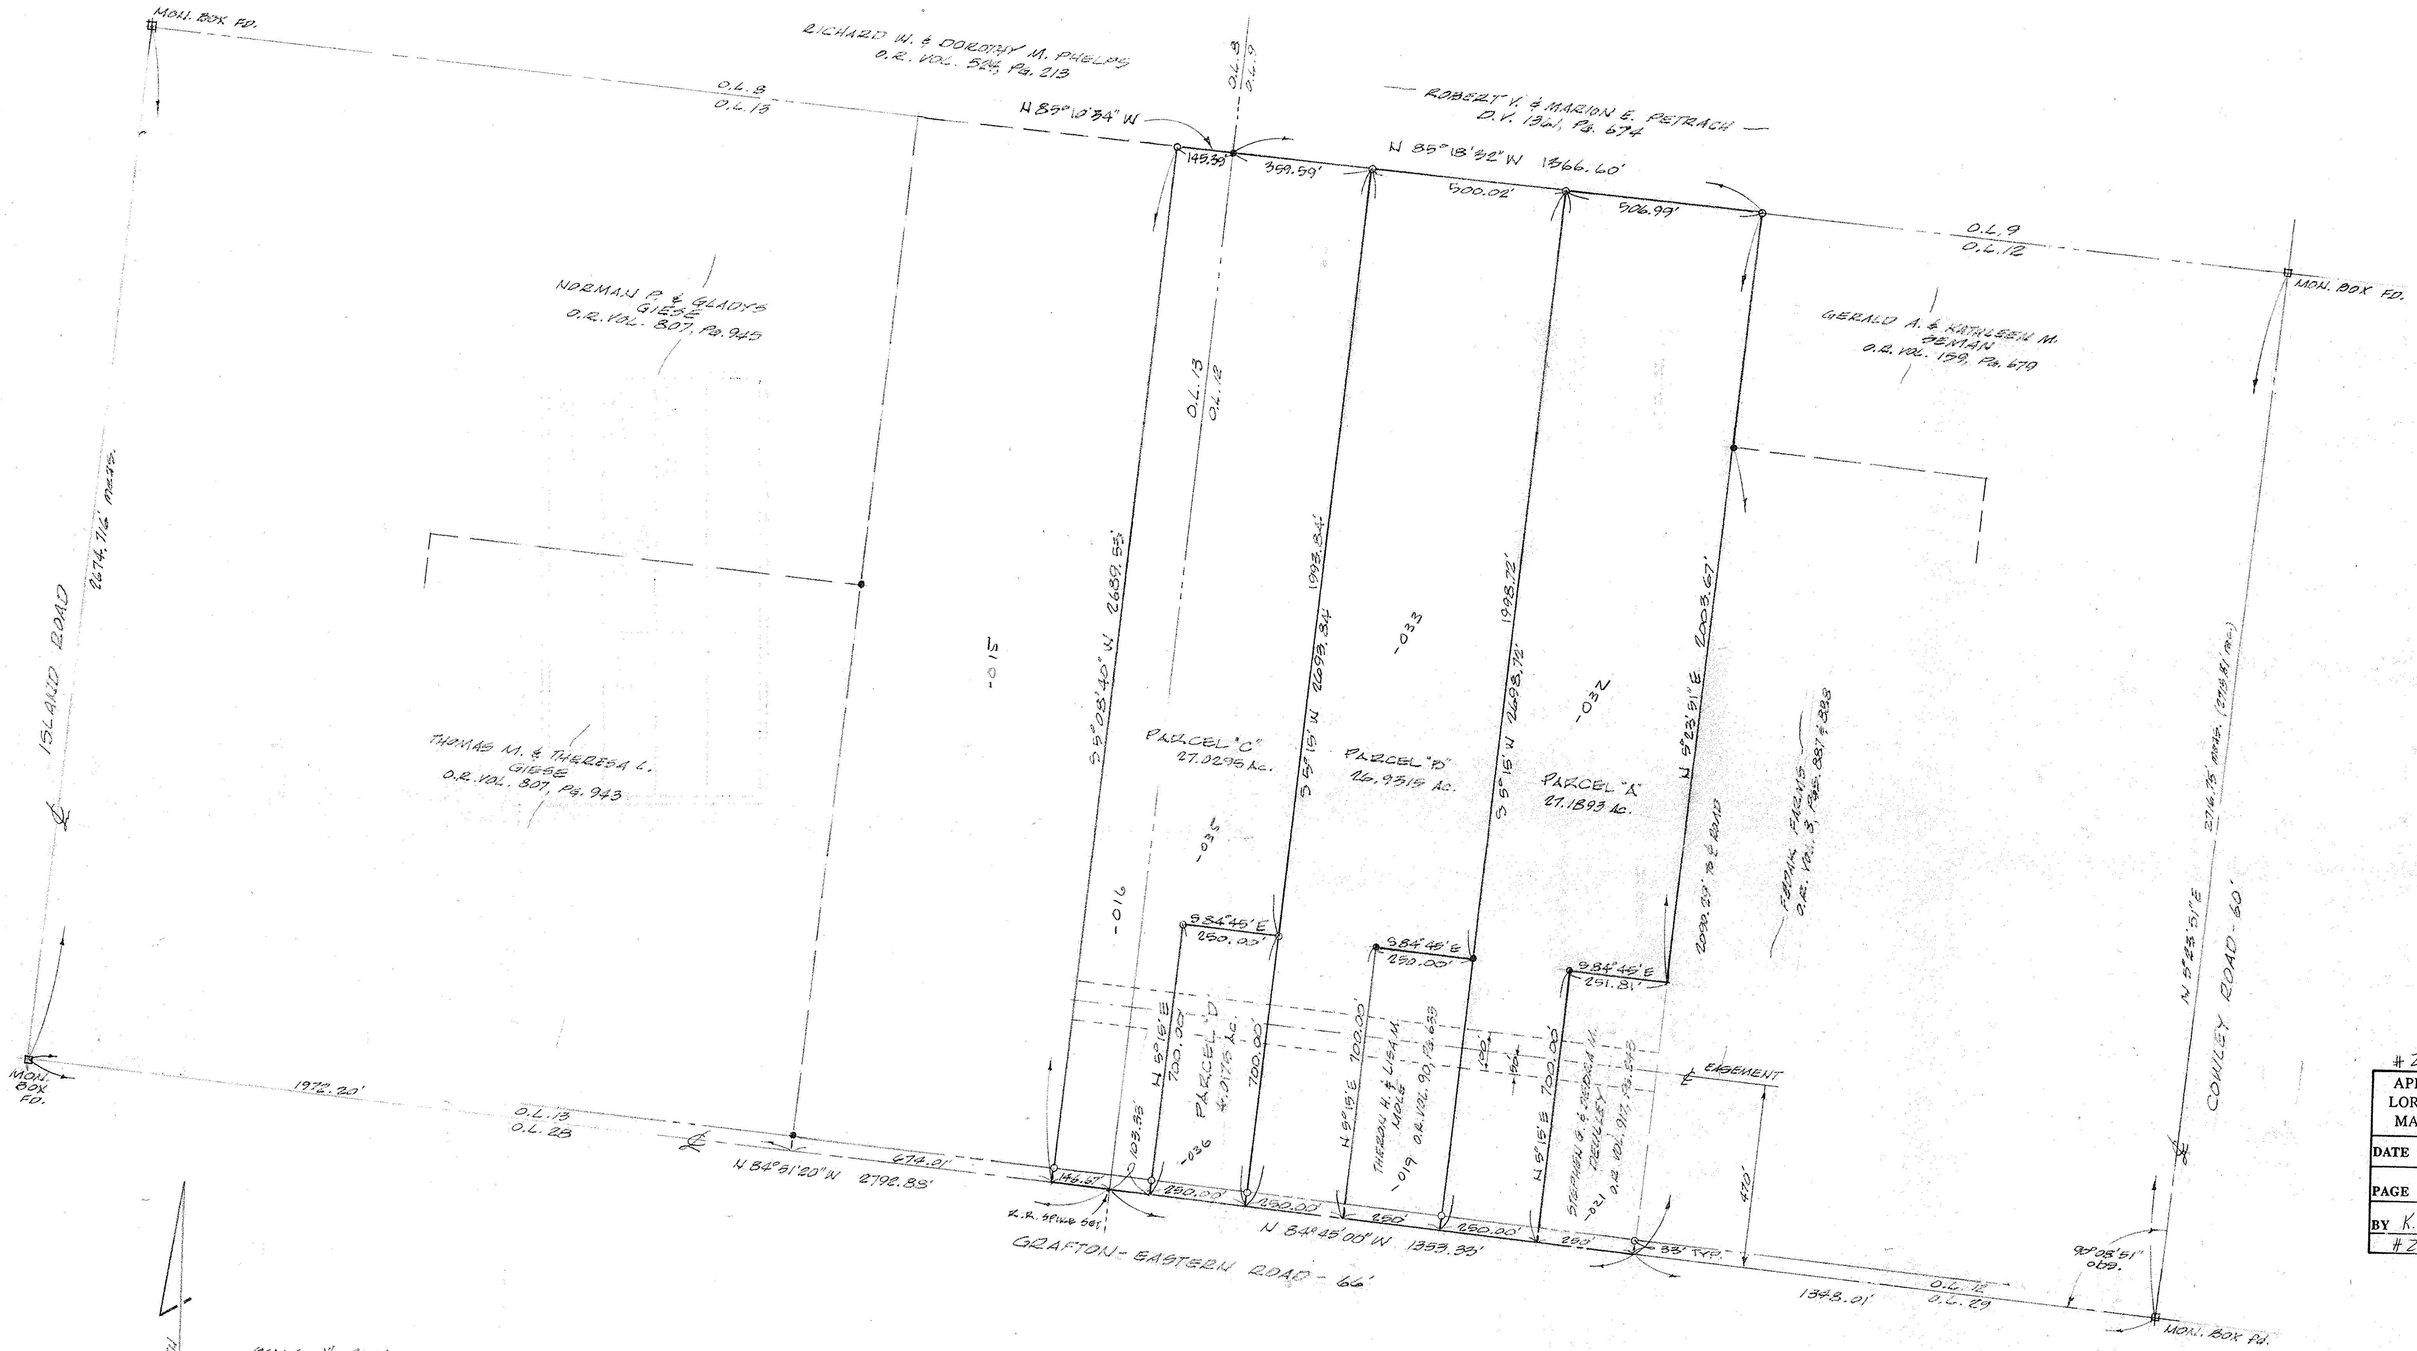

#22180

APPROVED LORAIN CO. MAP DEPT
DATE 5/28/97
PAGE 16-D
BY K. Colbert
#22180

LEGEND:
O = 1221 PIN SET
● = 1221 PIN FOUND

STATE OF OHIO
JAMES B. ROBERTS
6812
REGISTERED
PROFESSIONAL SURVEYOR

MAP of PARCEL SPLIT SURVEY

PREPARED FOR, DEBRA DEULLEY

PARTS of ORIGINAL GRAFTON TWP. LOT NOS. 12 & 13
TOWNSHIP of GRAFTON, LORAIN COUNTY, OHIO

REF: SPLIT FROM P.P. # 16-00-012-000-022 & 16-00-013-000-002

K.E. McCARTNEY & ASSOCIATES INC
CONSULTING ENGINEERS & SURVEYORS
ELYRIA OHIO
NOVEMBER, 1996 #965700