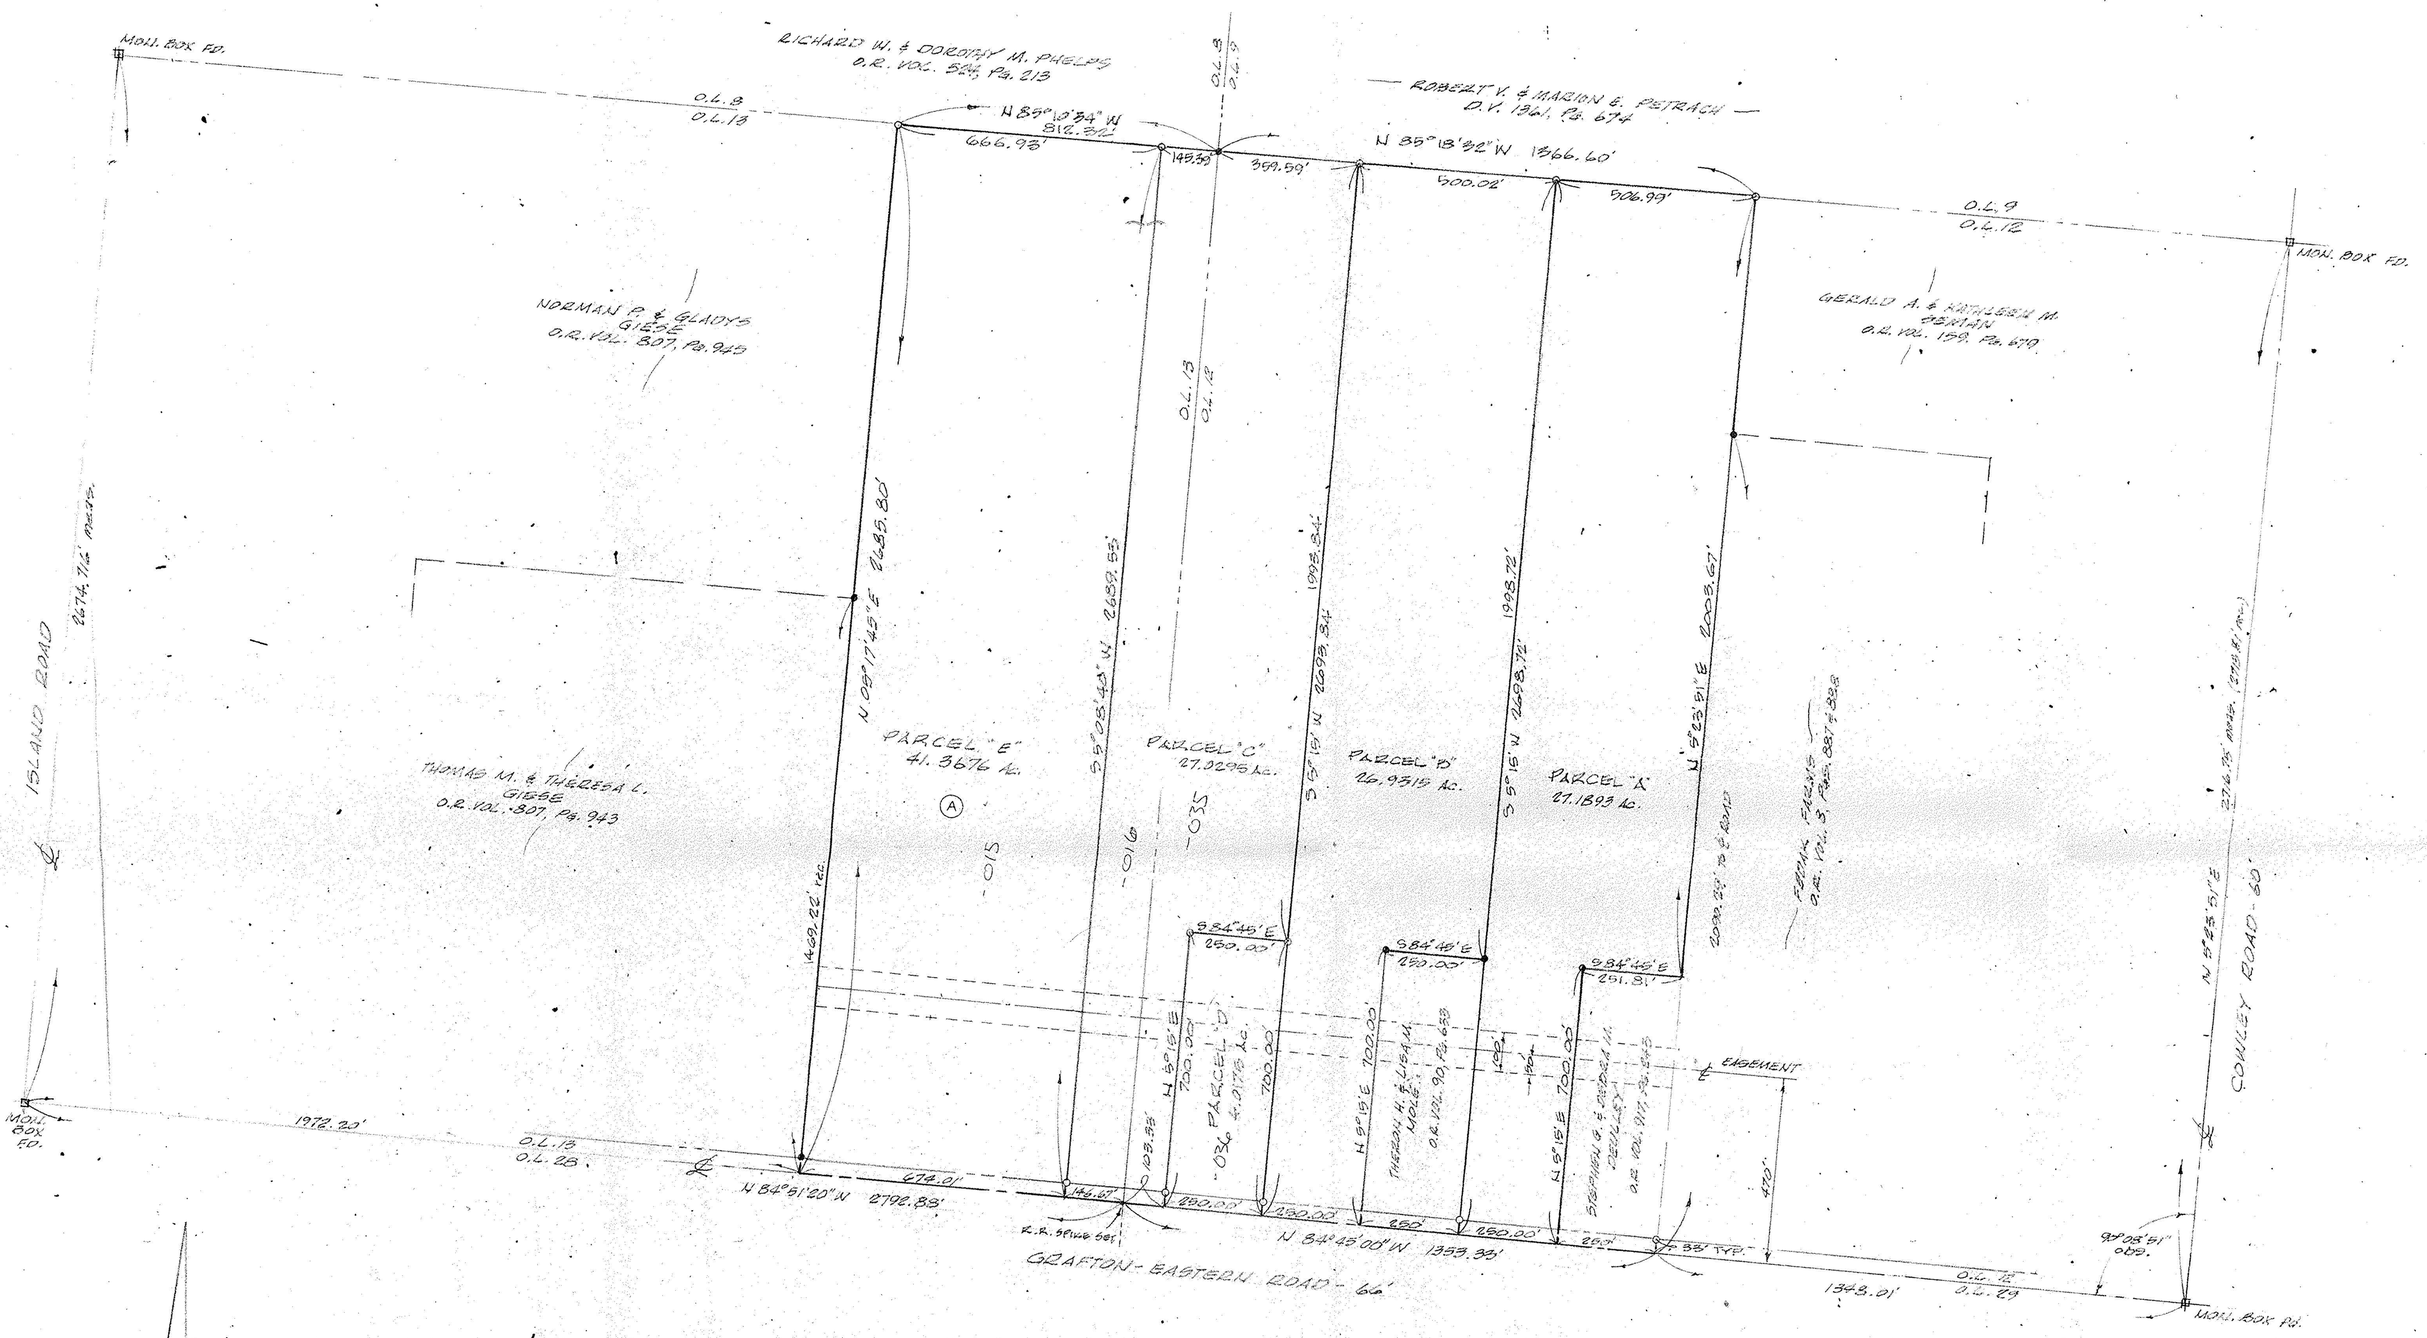

#22346

APPROVED LORAIN CO. MAP DEPT
DATE 11/11/97
PAGE 16D
BY K.Colbert

MAP of PARCEL SPLIT SURVEY

PREPARED FOR, DEBRA DEULLEY

PARTS of ORIGINAL GRAFTON TWP. LOT Nos. 12 & 13
TOWNSHIP of GRAFTON, LORAIN COUNTY, OHIO

REF: SPLIT FROM PP # 16-00-012-000-022 & 16-00-013-000-002

K.E. McCARTNEY & ASSOCIATES INC.
CONSULTING ENGINEERS & SURVEYORS
ELYRIA OHIO
NOVEMBER, 1996 #965700

REV. (A) AUGUST, 1997 - ADDED PARCEL 'E'