100 0 100 200 300
GRAPHIC SCALE - FEET

BASIS OF BEARINGS IS THE CENTERLINE OF CHAMBERLAIN ROAD (NORTH 14°18'00" EAST). IRON PINS SET ARE 5/8" DIAMETER 30" LONG WITH PLASTIC CAPS "T. SIMON, S-7775".

DIMENSIONS SHOWN ON THIS PLAT ARE EXPRESSED IN FEET AND DECIMAL PARTS THEREOF, ALL BEARINGS ARE TO AN ASSUMED MERIDIAN AND ARE USED TO INDICATE ANGLES ONLY. PERMANENT MONUMENTS WERE FOUND OR SET AT ALL POINTS INDICATED HEREON, ALL OF WHICH I CERTIFY TO BE CORRECT.

STATE OF OHIO
THOMAS A. SIMON
S-7775
REGISTERED
PROFESSIONAL SURVEYOR

THOMAS A. SIMON
REG. PROFESSIONAL SURVEYOR
NO. S-7775

N

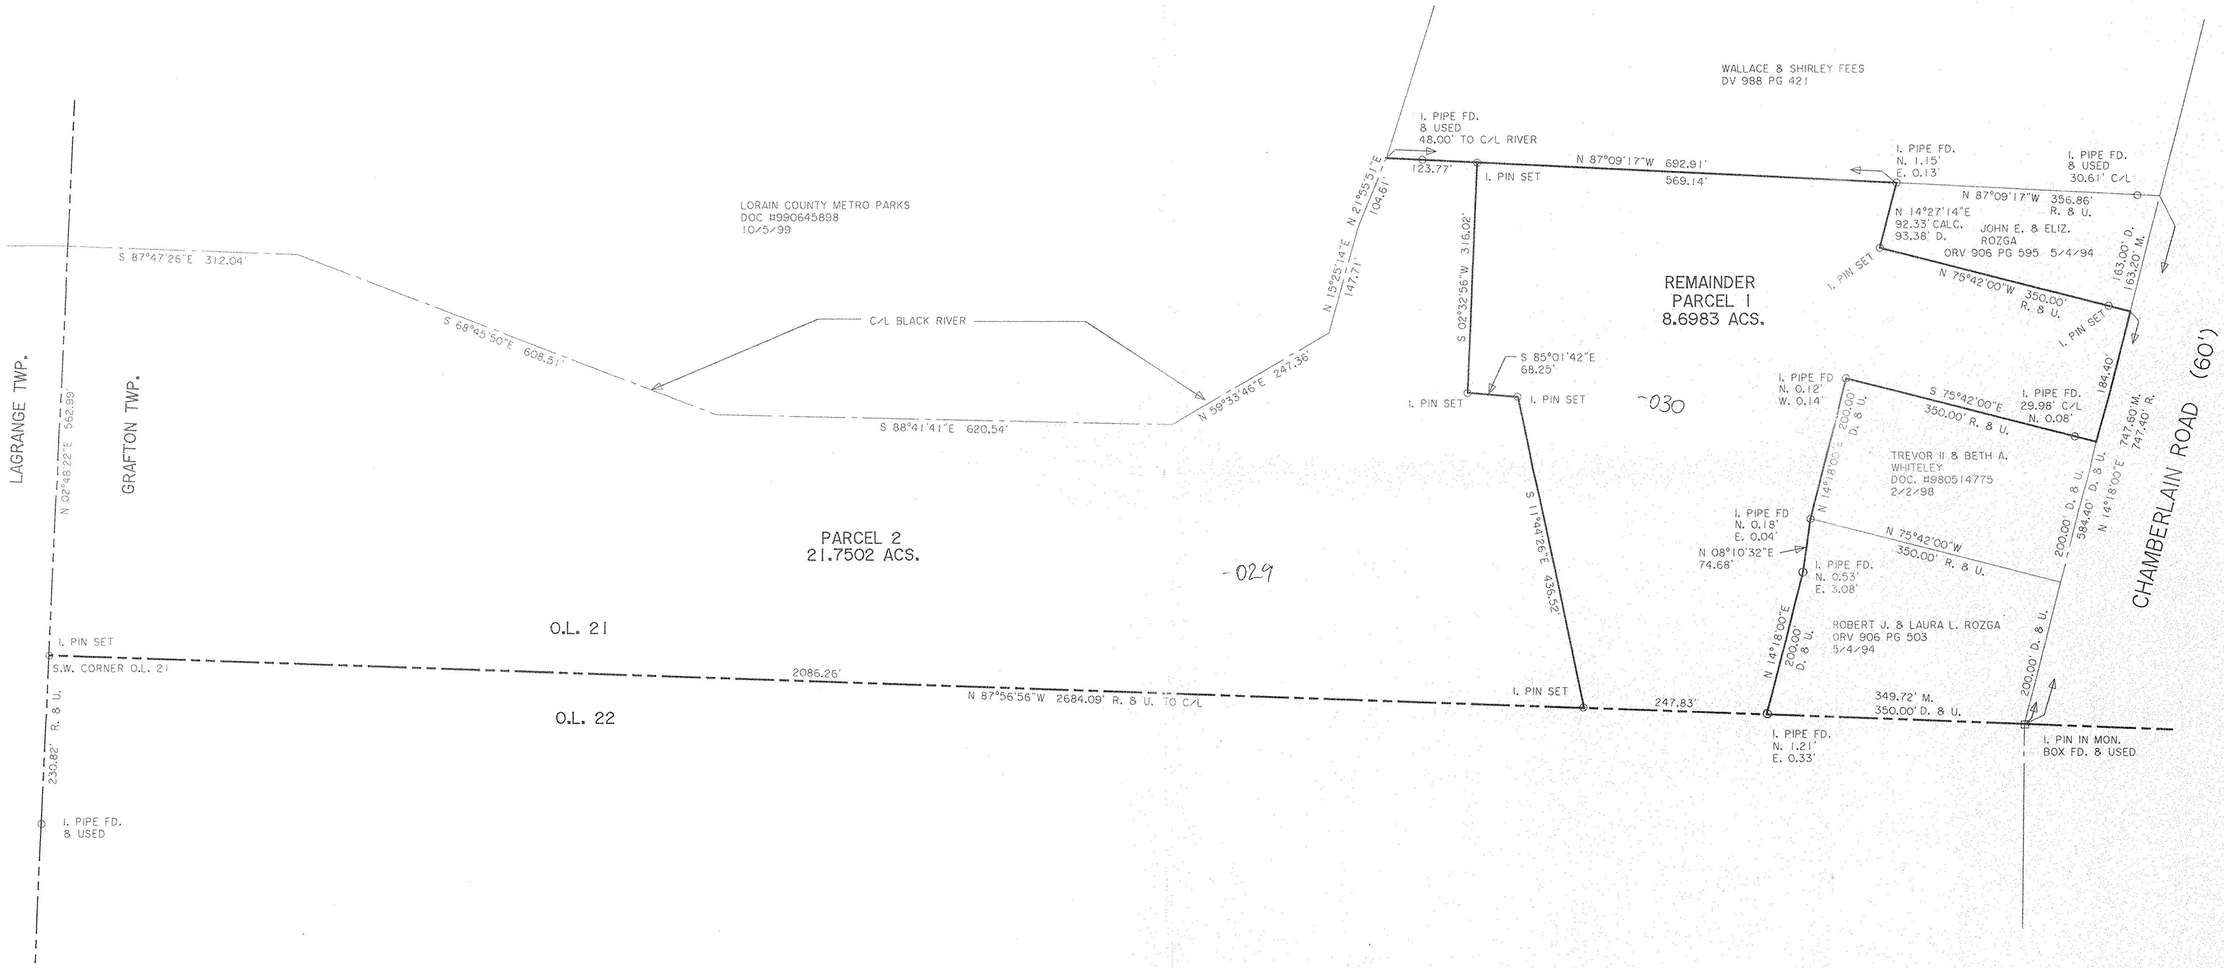

PLAT OF SURVEY & SPLIT
FOR
JOHN AND ELIZABETH ROZGA
LORAIN COUNTY METRO PARKS

BEING KNOWN AS PART OF ORIGINAL GRAFTON TOWNSHIP
LOT NO. 21

COUNTY OF LORAIN STATE OF OHIO

NOVEMBER, 2001 SCALE: 1" = 100'

THOMAS SIMON & ASSOCIATES, INC.
PROFESSIONAL LAND SURVEYORS

COBBLESTONE CORNER PROFESSIONAL CENTER
39049 CENTER RIDGE ROAD
NORTH RIDGEVILLE, OHIO 44039
(440) 327-2925
FAX 327-2964

№ 00951
APPROVED
LORAIN CO.
MAP DEPT
DATE 12-27-01
PAGE 16-A
BY JHATFIELD
01-00951

JOB NO. 2001-073