GLEN WAMSLEY

LOT SPLIT MAP

OF PART OF ORIGINAL GRAFTON TWP. LOT No. 28

COUNTY OF LORAIN, STATE OF OHIO

0 200' 400'

SCALE 1" - 200'

MARCH, 2000
AUGUST, 2000

CIPS - CAPPED 5/8" IRON PIN SET

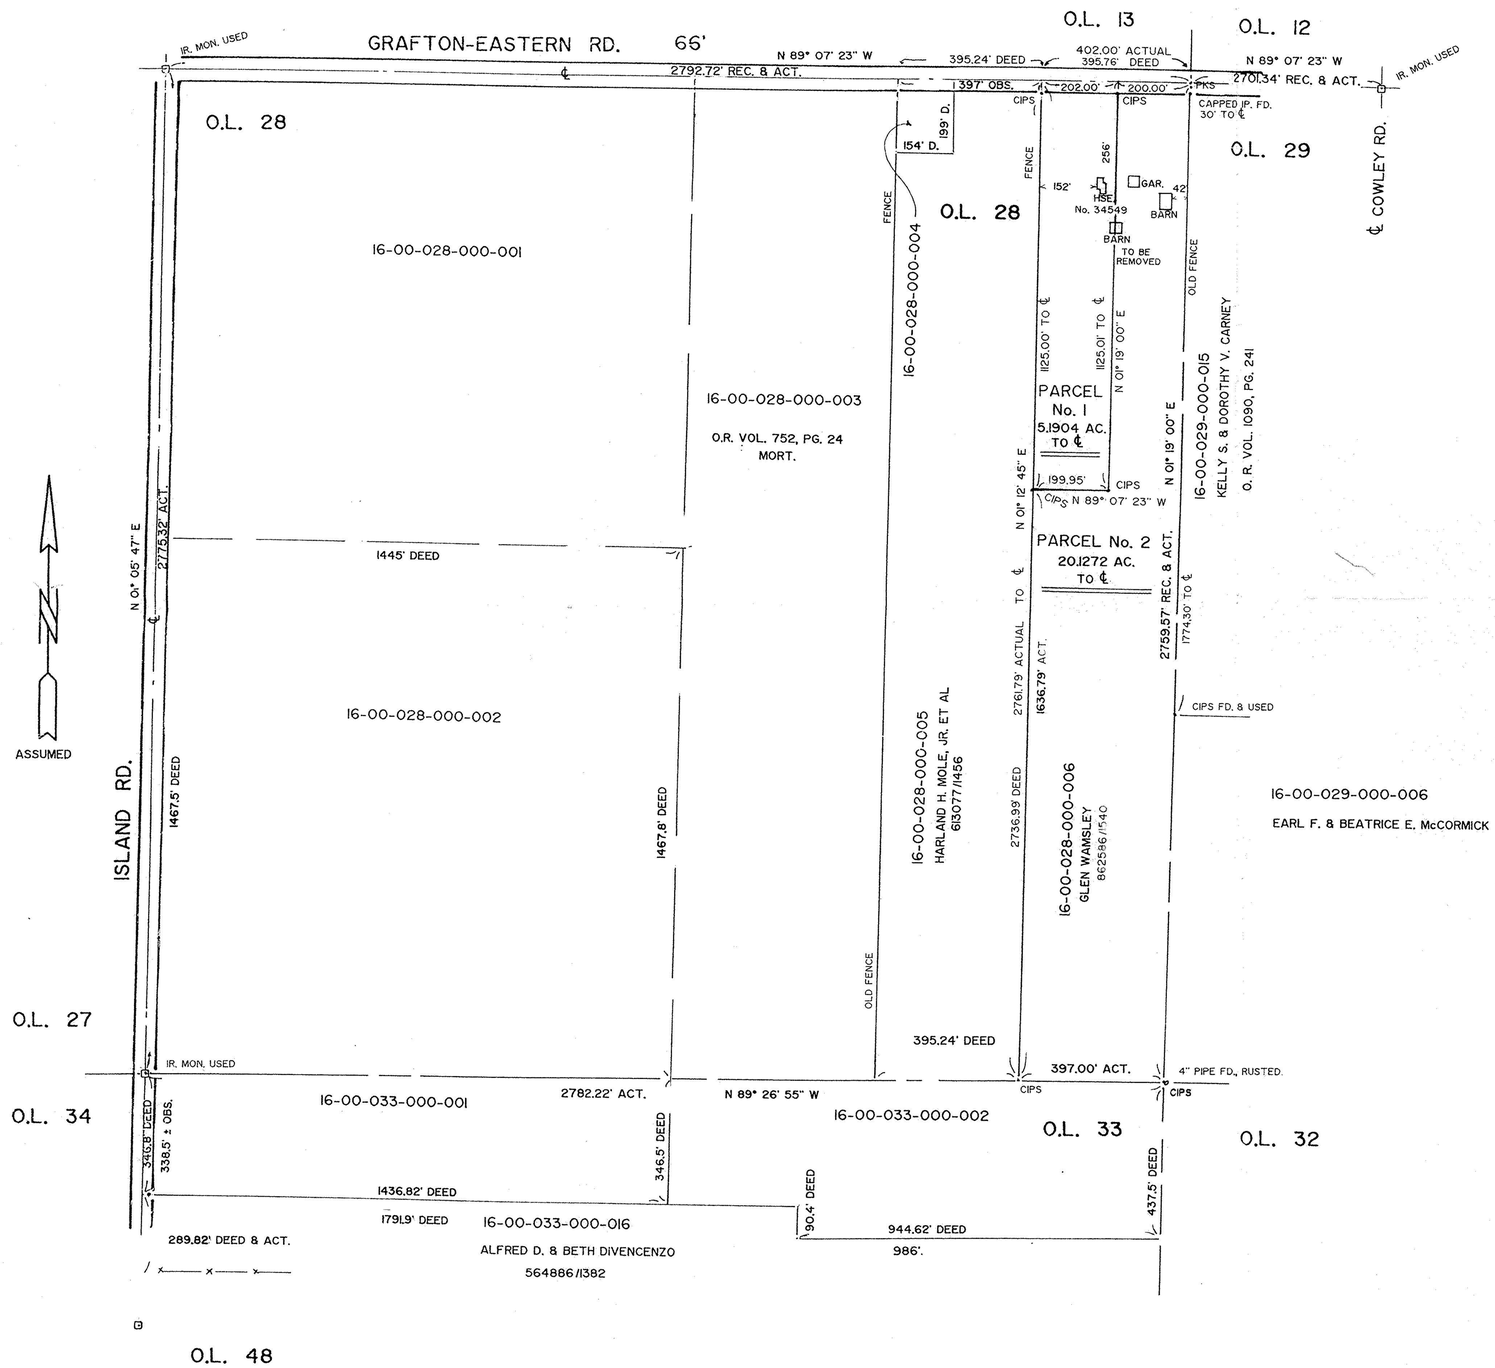

I HEREBY STATE THAT THIS IS A TRUE AND ACCURATE REPRESENTATION OF THE PREMISES SHOWN HEREON AND THAT IT WAS DONE IN ACCORDANCE WITH THE MINIMUM STANDARDS FOR BOUNDRY SURVEYS IN THE STATE OF OHIO AS ADOPTED IN THE ADMINISTRATIVE CODE CHAPTER 4733-37, ALL TO THE BEST OF MY KNOWLEDGE AND PERSONAL BELIEFS.

COURSES ARE GIVEN TO AN ASSUMED MERIDIAN

BY, James B. Root

JAMES B. ROOT
REGISTERED SURVEYOR No. 5045

STATE OF OHIO
JAMES B. ROOT
5045
REGISTERED SURVEYOR

00626
APPROVED
LORAIN CO.
MAP DEPT.
DATE 12-19-00
PAGE 16-D
BY JHaffield
#00-00626