LOT SPLIT 16-00-029-000-023

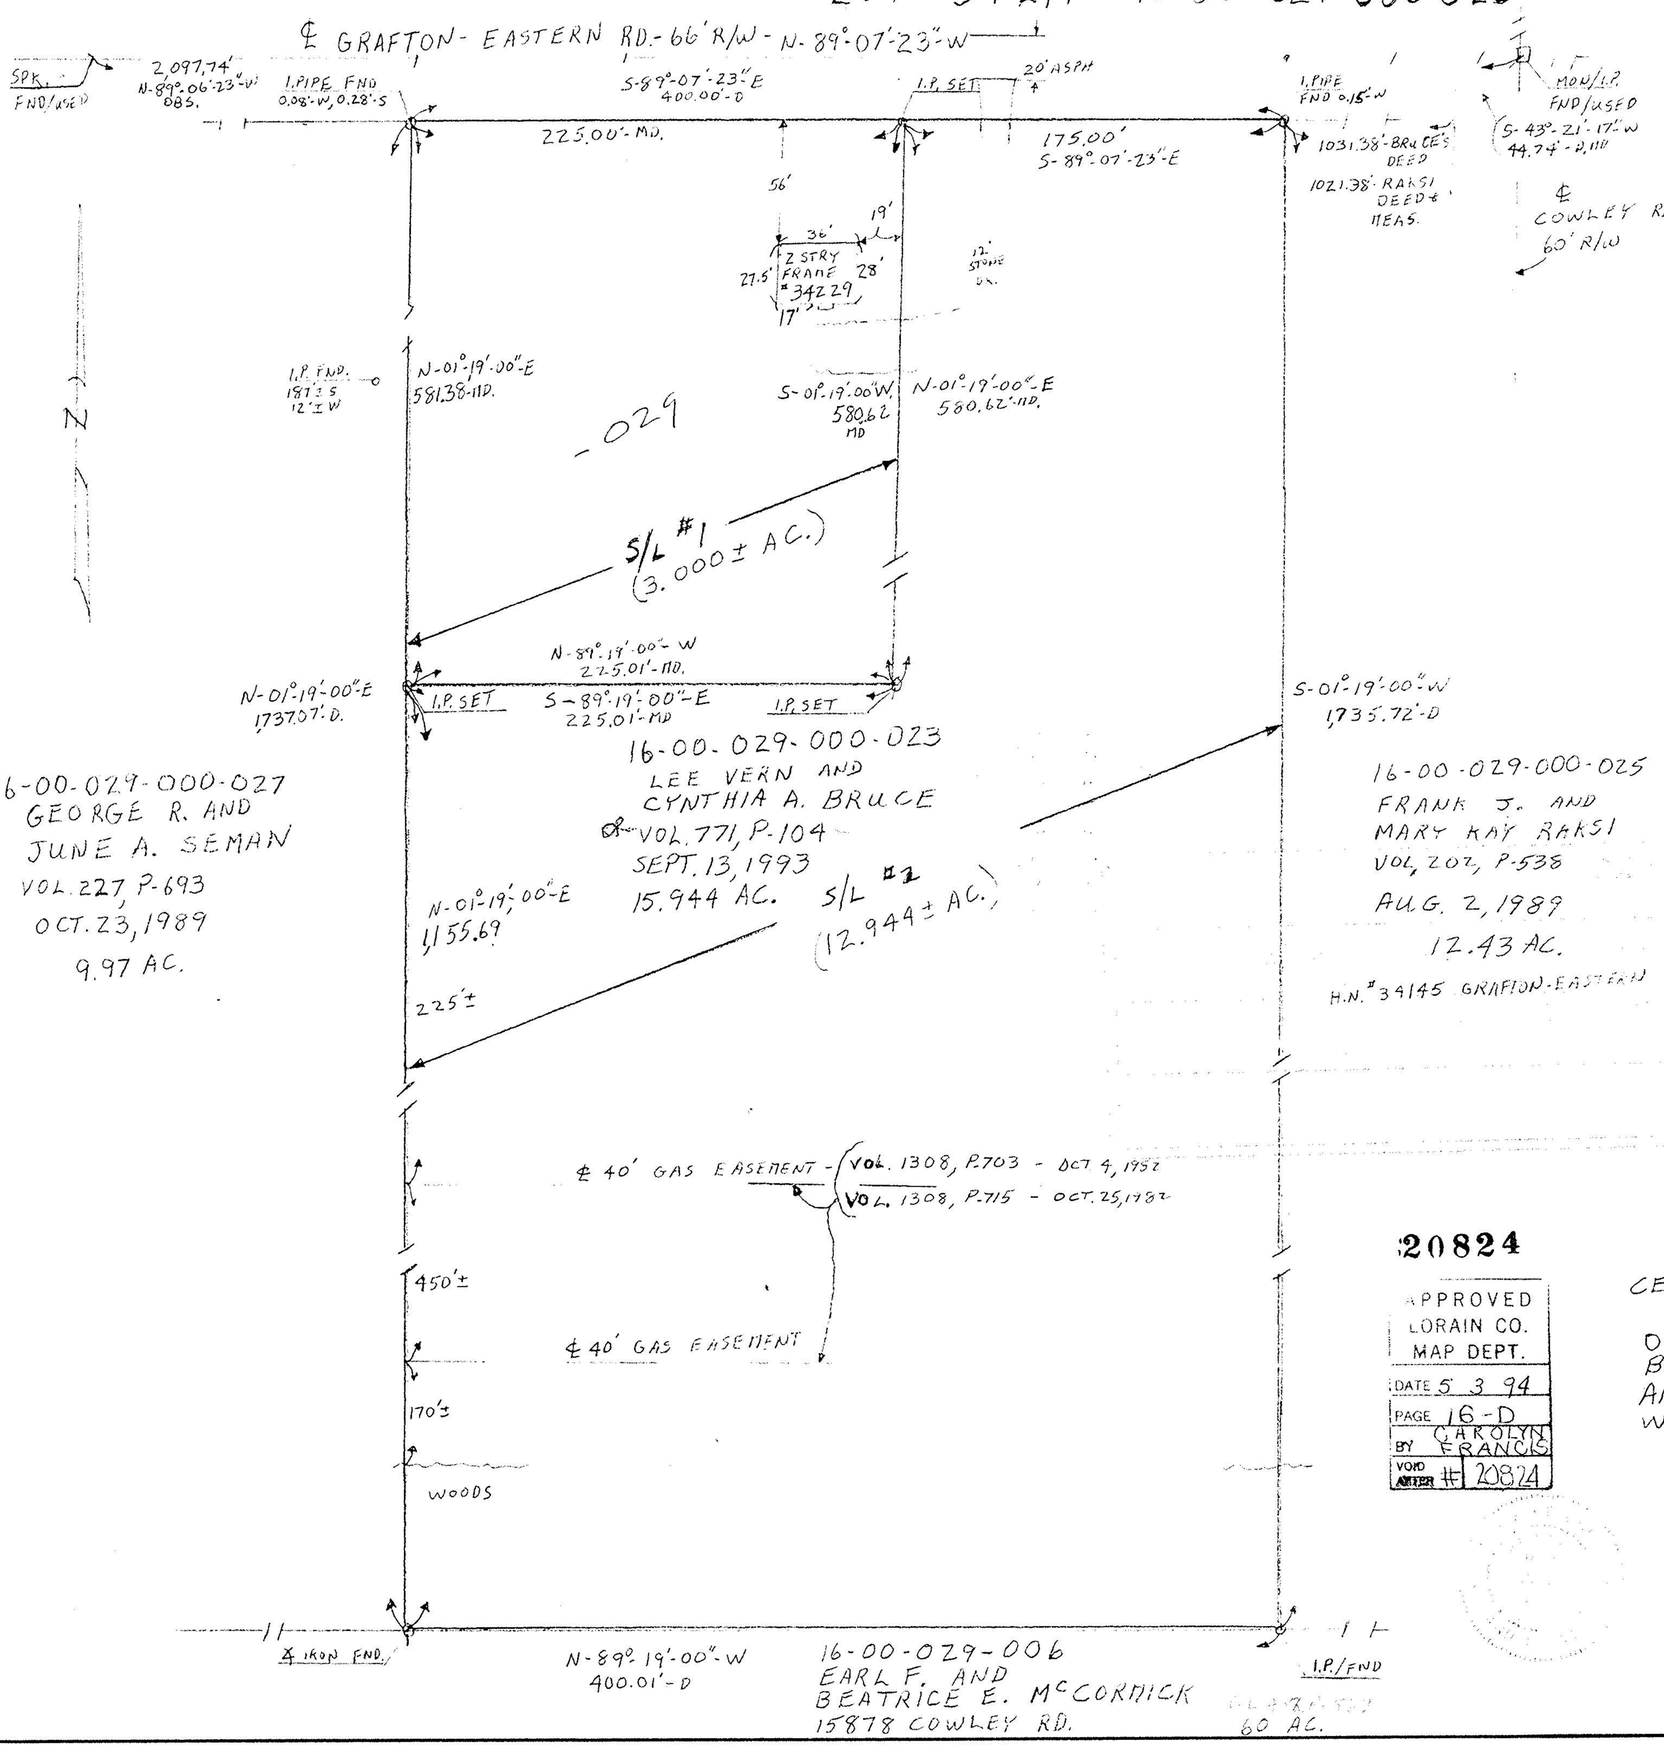

20824

APPROVED LORAIN CO. MAP DEPT.
DATE 5 3 94
PAGE 16-D
BY CAROLYN FRANCIS
VOID AFTER # 20824

LOT SPLIT OF
PP#16-00-029-000-023
SITUATED IN THE STATE OF OHIO,
COUNTY OF LORAIN, TOWNSHIP
OF GRAFTON AND PART OF ORIGINAL
LOT NO 29

ACCEPTANCE

WE THE UNDERSIGNED, OWNERS OF THE WITHIN PLATTED LANDS, DO HEREBY ACCEPT THIS SURVEY AND PARTION OF SAME

LEE VERN BRUCE — WITNESS

CYNTHIA A. BRUCE — WITNESS

COUNTY OF LORAIN
STATE OF OHIO

BEFORE ME, A NOTARY PUBLIC IN AND FOR SAID COUNTY AND STATE, PERSONALLY APPEARED THE ABOVE NAMED

Lee Vern Bruce and Cynthia A. Bruce

WHO ACKNOWLEDGED THE SIGNING OF THE FOREGOING INSTRUMENT, AND THAT THE SAME IS OF THEIR OWN FREE ACT AND DEED. IN TESTIMONY WHEREOF I HAVE HEREUN TO SET MY HAND AND OFFICIAL SEAL AT (Grafton Station), OHIO, THIS 2nd DAY OF March, 199-

NOTARY PUBLIC
MY COMMISSION EXPIRES

APPROVALS

THIS PLAT IS HEREBY APPROVED BY THE PLANNING COMMISSION OF THE GRAFTON TOWNSHIP, THIS _____ DAY OF _____, 199__

CERTIFICATION

DISTANCES SHOWN HERE ARE IN DECIMALS OF A FOOT AND ANGLES ARE APART OF A CIRCLE, BEARINGS ARE TO AN ASSUMED MERIDIAN AND USED TO INDICATE ANGLES ALL OF WHICH I CERTIFY TO BE CORRECT

Ronald D. Robison
RONALD D. ROBISON — L.S. #5627

MR & MRS. L.V. BRUCE
35083 GRAFTON-EASTERN RD
GRAFTON, OHIO, 44044

SCALE: 1"=50'	APPROVED BY	DRAWN BY RDR
DATE: FEB. 20, 1994		

SURVEYED BY R.D. ROBISON, L.S. #5627
25967 REDWOOD DR.
OLMSTED FALLS, OHIO 44138

PP "16-00-029-000-023 — DRAWING NUMBER 94-01

POST 18AB-15

LAUNDON · SIMON · CAHL & ASSOC. INC.
CONSULTING ENGINEERS & SURVEYORS
ELYRIA, OHIO 44035

FERNANDO GONZALES

Orig. lot 30	City of	Date 6-18-85 Scale 1"=150'
Orig. Sec	Village of	Dwn. by R.G.S. Chkd. by P.R.
Tract	County of LORAIN	Job No. 85-1306 FB 156 P.56
Township of GRAFTON	State of OHIO	Printed JUN 21 1985

#16399
APPROVED LORAIN CO. MAP DEPT.
DATE 9-30-85
PAGE 16-D
BY C. FRANCIS
VOID AFTER

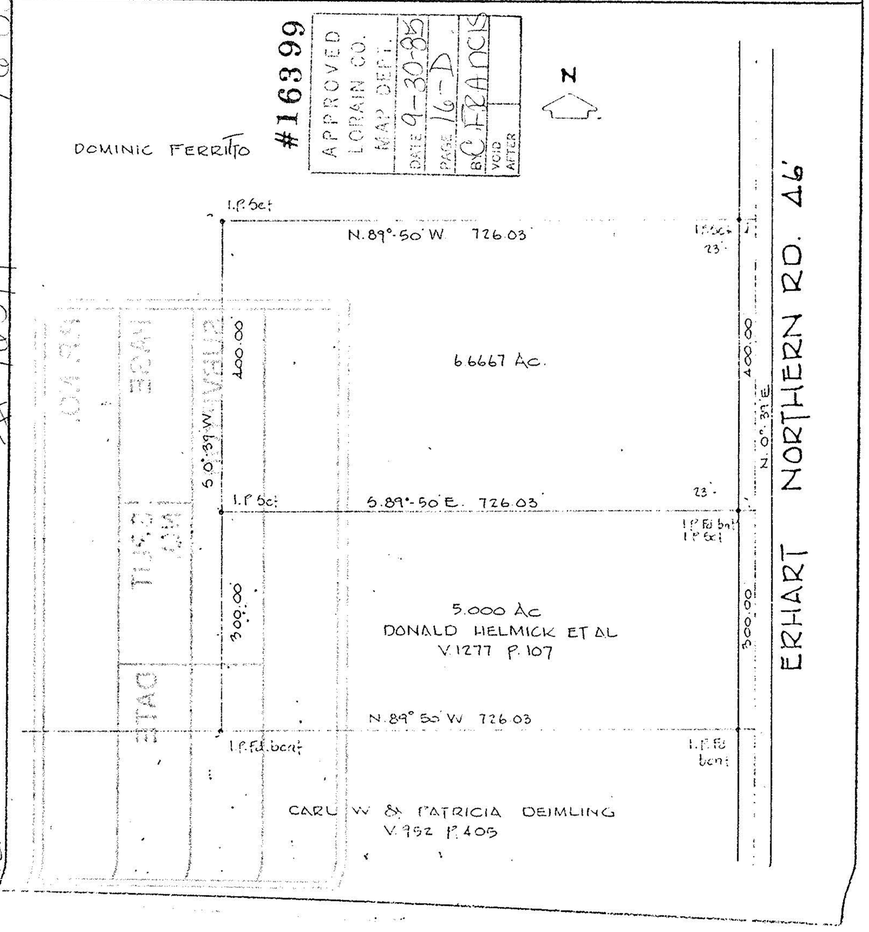

16-00-030-000
#16399
16-D

P.P. NO. 16-00-030-000	
SPLIT # 16399	DATE OF SURVEY 6-18-85
MAP PAGE 16-D	
SURVEYOR LAUNDON-SIMON.CAHL & ASSOC	