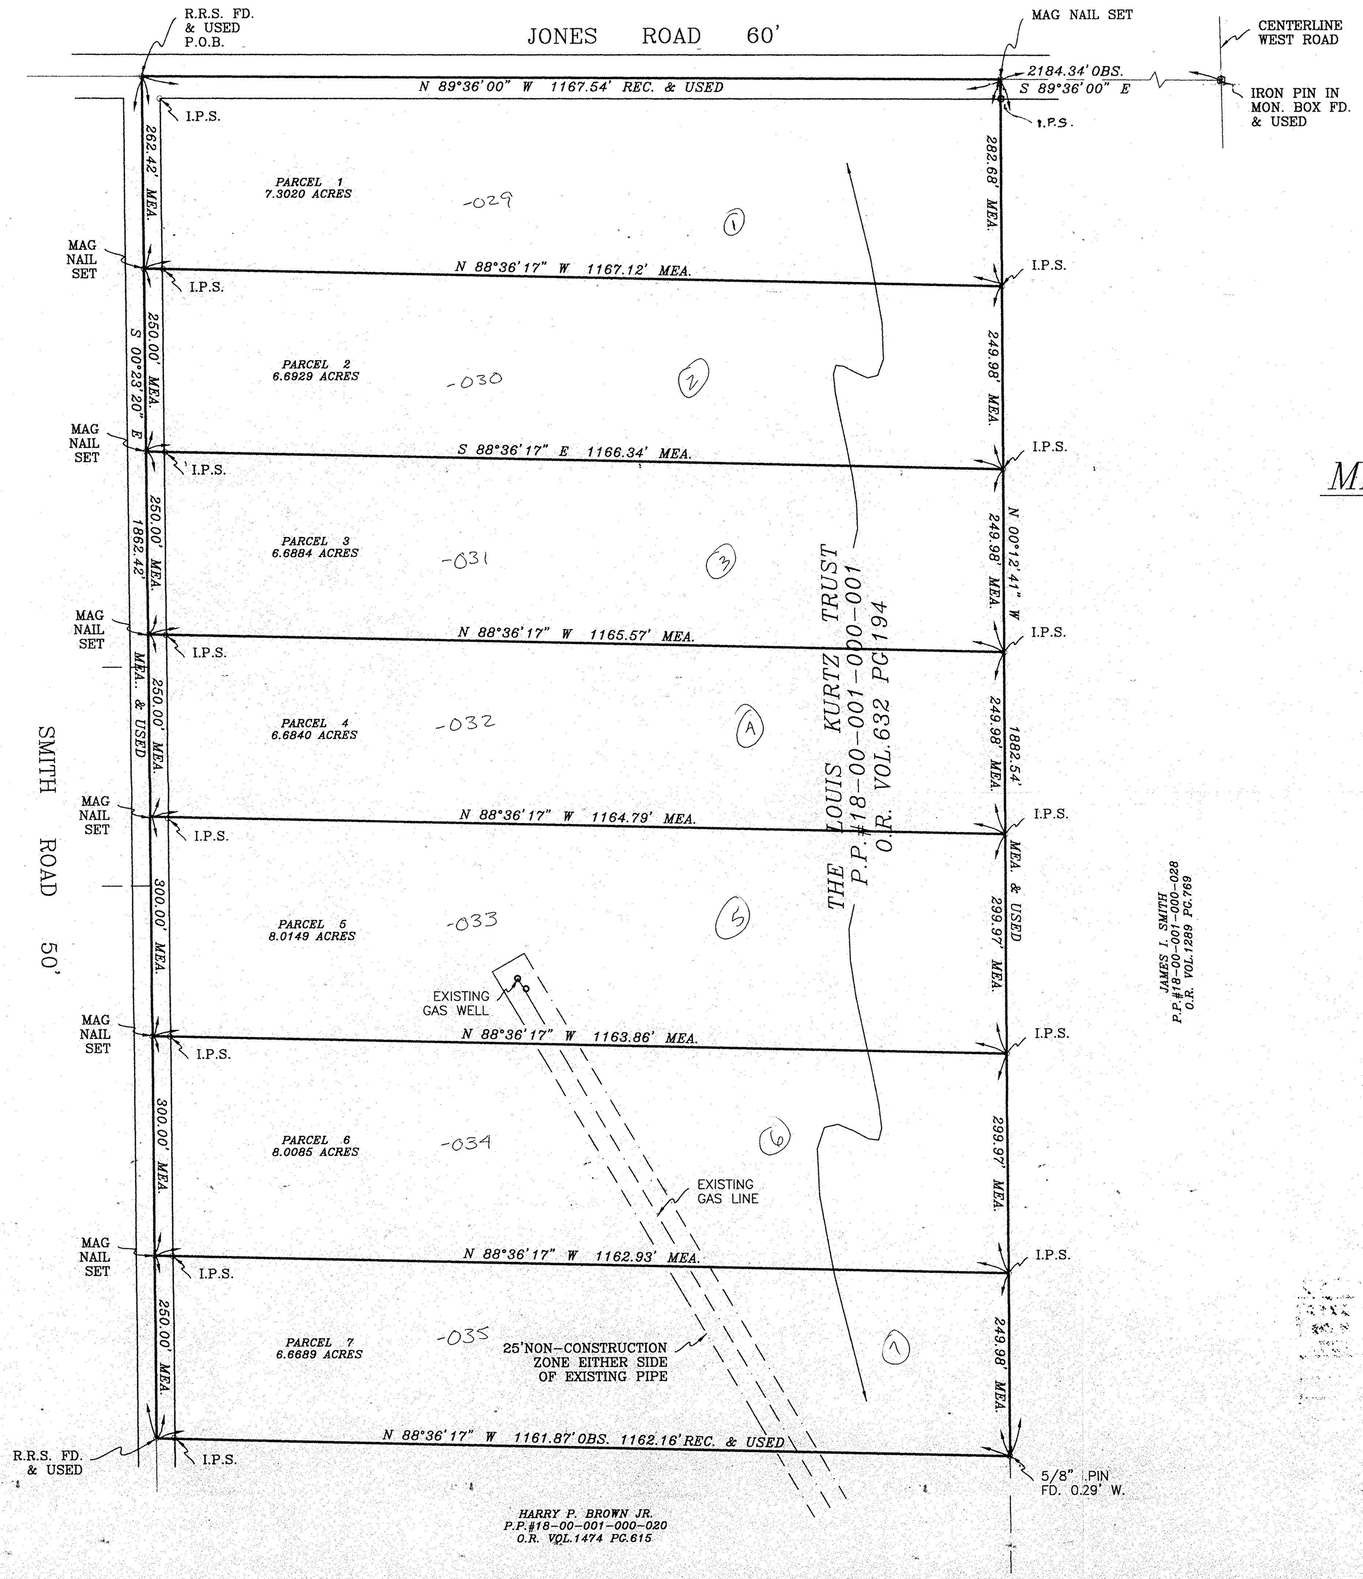

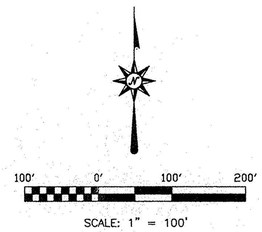

MAP OF SURVEY AND LOT SPLIT

PREPARED FOR

LOUIS AND PAULINE H. KURTZ

SITUATED IN THE TOWNSHIP OF WELLINGTON, COUNTY OF LORAIN STATE OF OHIO AND BEING KNOWN AS PART OF ORIGINAL WELLINGTON TOWNSHIP LOT 1

SURVEYOR'S STATEMENT

DISTANCES ARE EXPRESSED IN FEET AND DECIMAL PARTS THEREOF.
BEARINGS ARE TO AN ASSUMED MERIDIAN AND ARE USED TO INDICATE ANGLES ONLY.
PERMANENT MONUMENTS WERE FOUND OR SET AS INDICATED HEREON.
—o— I.P.S. INDICATES A 5/8" IRON PIN WITH IDENTIFICATION CAP SET.
—o— M.N.S. INDICATES A MAGNETIC NAIL SET.
ALL OF WHICH I DECLARE TO BE CORRECT TO THE BEST OF MY ABILITY AND BELIEF.

Thomas M. Snezek
THOMAS M. SNEZEK, R.L.S. NO. 7051

8-17-00
DATE

STATE OF OHIO
THOMAS M. SNEZEK S-7051
SURVEYOR

#00569
APPROVED
LORAIN CO.
MAP DEPT.
DATE 9/26/00
PAGE 18-H
BY T. SPILLMAN
MAP NO. 00569

PREPARED BY:

THOMAS M. SNEZEK, P.S.
3496 COLLETTA LANE CLEVELAND, OH.
(216) 671-4902 44111
PROJECT NO: #0008 8/16/00