MAP OF SURVEY, LOT SPLIT AND ASSEMBLY

PREPARED FOR

JERRY J. AND S.K. PUKA

SITUATED IN THE TOWNSHIP OF WELLINGTON, COUNTY OF LORAIN, STATE OF OHIO AND BEING KNOWN AS PART OF ORIGINAL WELLINGTON TOWNSHIP LOT NO. 3 AND 4

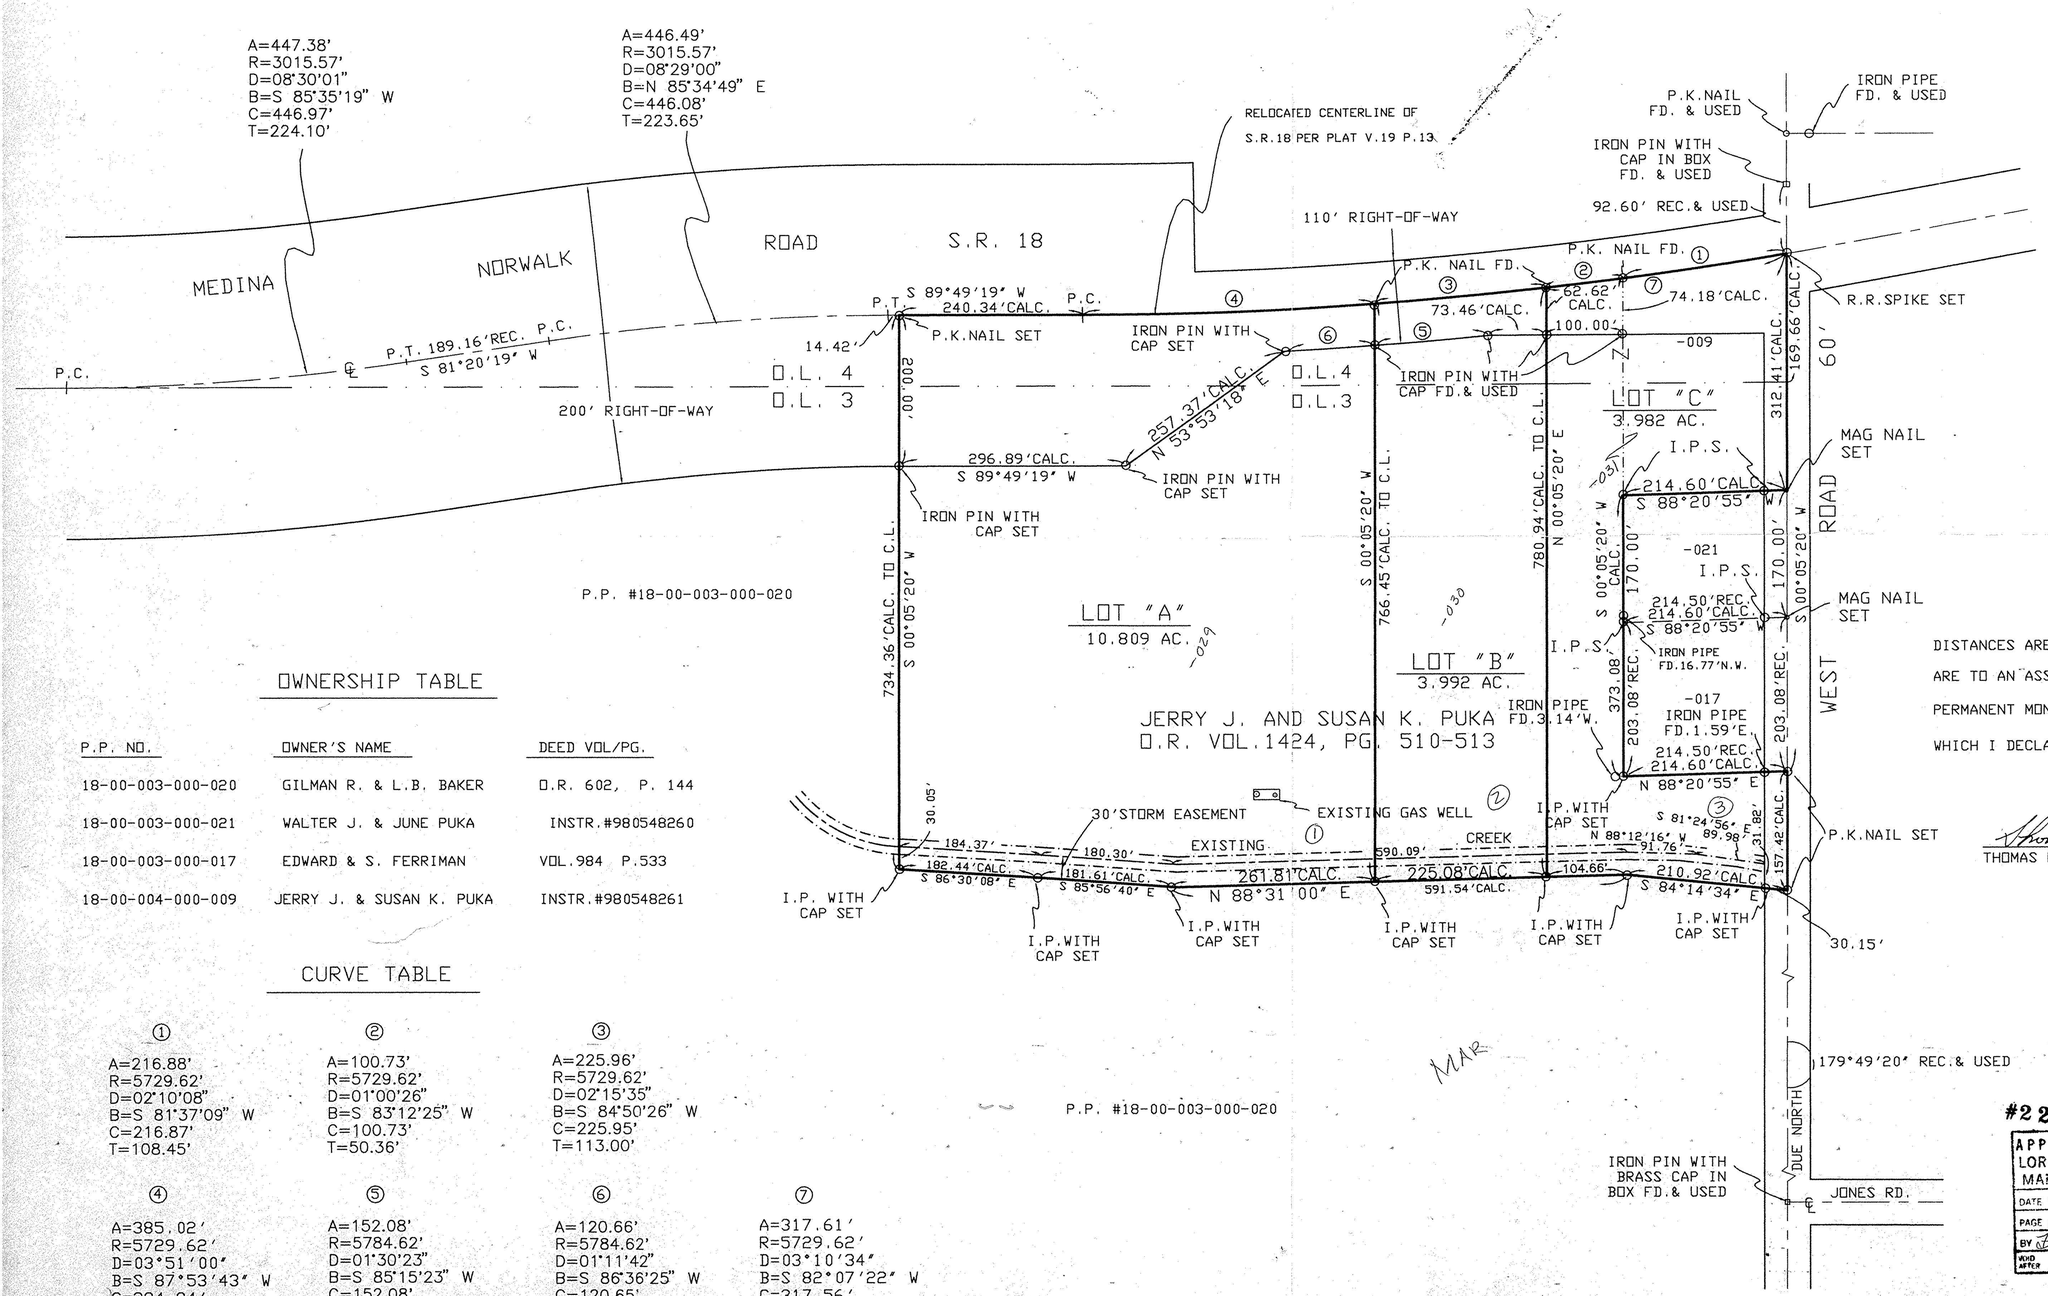

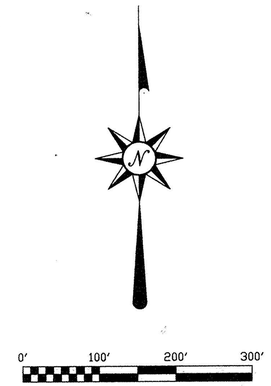

OWNERSHIP TABLE

P.P. NO.	OWNER'S NAME	DEED VOL/PG.
18-00-003-000-020	GILMAN R. & L.B. BAKER	O.R. 602, P. 144
18-00-003-000-021	WALTER J. & JUNE PUKA	INSTR.#980548260
18-00-003-000-017	EDWARD & S. FERRIMAN	VOL.984 P.533
18-00-004-000-009	JERRY J. & SUSAN K. PUKA	INSTR.#980548261

CURVE TABLE

①	②	③
A=216.88'	A=100.73'	A=225.96'
R=5729.62'	R=5729.62'	R=5729.62'
D=02°10'08"	D=01°00'26"	D=02°15'35"
B=S 81°37'09" W	B=S 83°12'25" W	B=S 84°50'26" W
C=216.87'	C=100.73'	C=225.95'
T=108.45'	T=50.36'	T=113.00'

④	⑤	⑥	⑦
A=385.02'	A=152.08'	A=120.66'	A=317.61'
R=5729.62'	R=5784.62'	R=5784.62'	R=5729.62'
D=03°51'00"	D=01°30'23"	D=01°11'42"	D=03°10'34"
B=S 87°53'43" W	B=S 85°15'23" W	B=S 86°36'25" W	B=S 82°07'22" W
C=384.94'	C=152.08'	C=120.65'	C=317.56'
T=192.58'	T=76.05'	T=60.33'	T=158.84'

SURVEYOR'S STATEMENT

DISTANCES ARE EXPRESSED IN FEET AND DECIMAL PARTS THEREOF. BEARINGS ARE TO AN ASSUMED MERIDIAN AND ARE USED TO INDICATE ANGLES ONLY. PERMANENT MONUMENTS WERE FOUND OR SET AS INDICATED HEREON. ALL OF WHICH I DECLARE TO BE CORRECT TO THE BEST OF MY ABILITIES AND BELIEF.

THOMAS M. SNEZEK, P.S. NO.7051

7-22-98
DATE

STATE OF OHIO
THOMAS M. SNEZEK S-7051
SURVEYOR

#22636

APPROVED
LORAIN CO.
MAP DEPT.
DATE 9-3-98
PAGE 18-D+H
BY
VOID AFTER 22636

PROJ.#9716 8-5-97