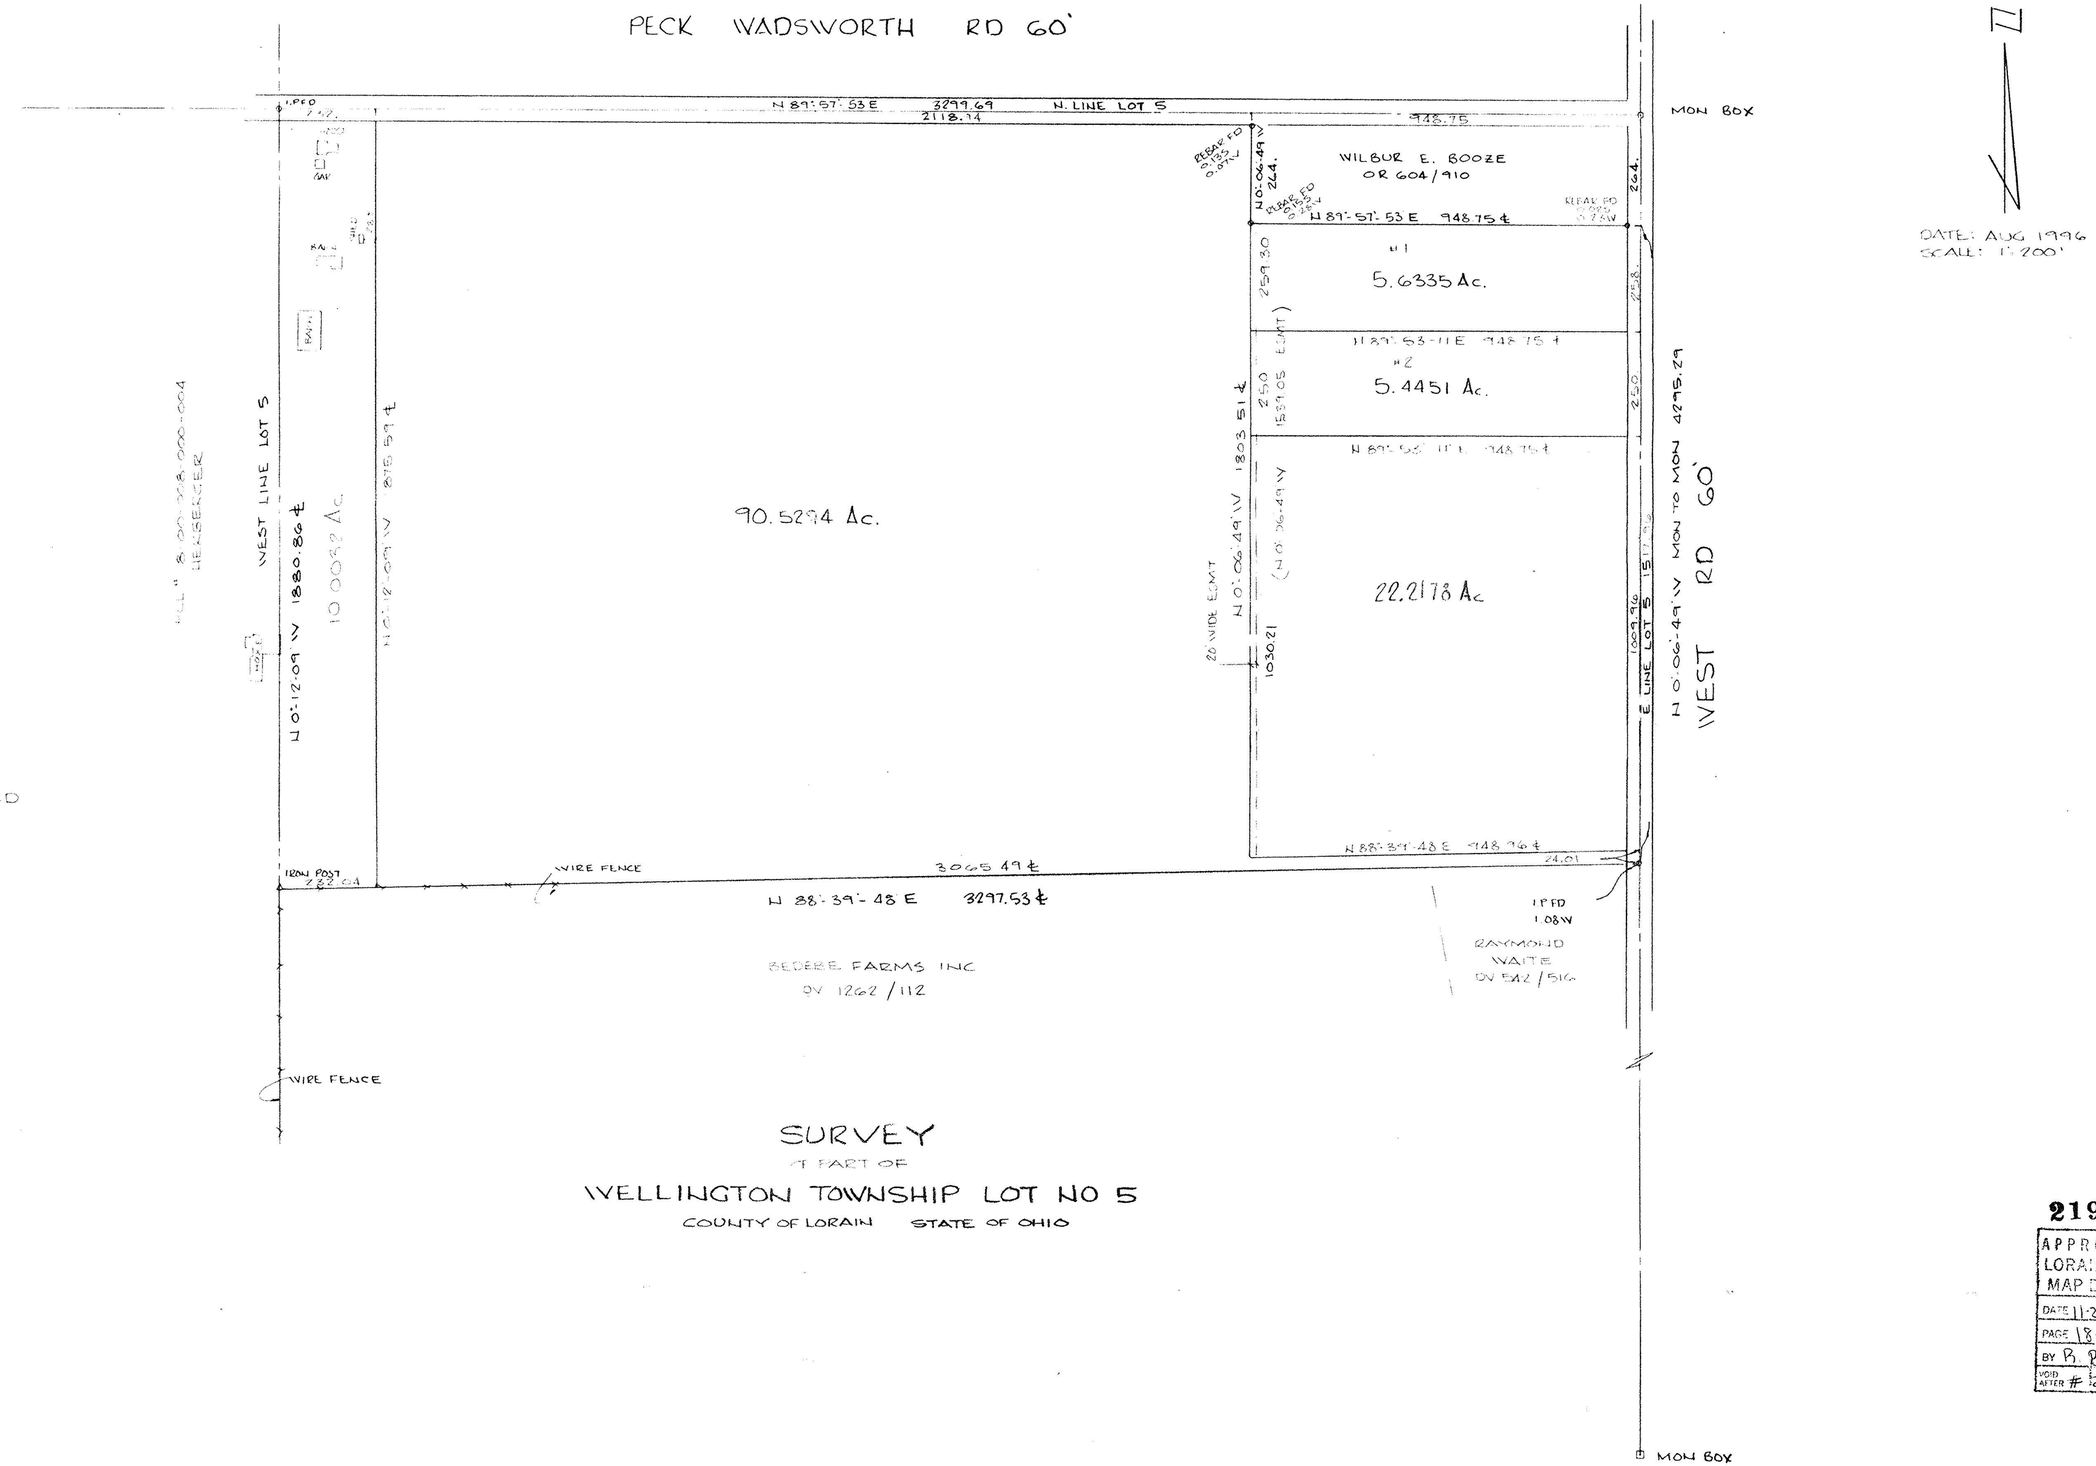

PREPARED FOR:

MIKE HERBERGER

44001 PECK WADSWORTH RD
WELLINGTON, OH

PREPARED BY:

HAPONEK & ASSOC.

ENGINEERS & SURVEYORS
N RIDGEVILLE, OH

STATE OF OHIO
DANE A. HAPONEK
S-4211
REGISTERED
SURVEYOR

SURVEY

OF PART OF

WELLINGTON TOWNSHIP LOT NO 5

COUNTY OF LORAIN STATE OF OHIO

21992

APPROVED
LORAIN CO.
MAP DEPT.
DATE 11-26-96
PAGE 18-D
BY B. BELL
VOID AFTER # 21992

96-22