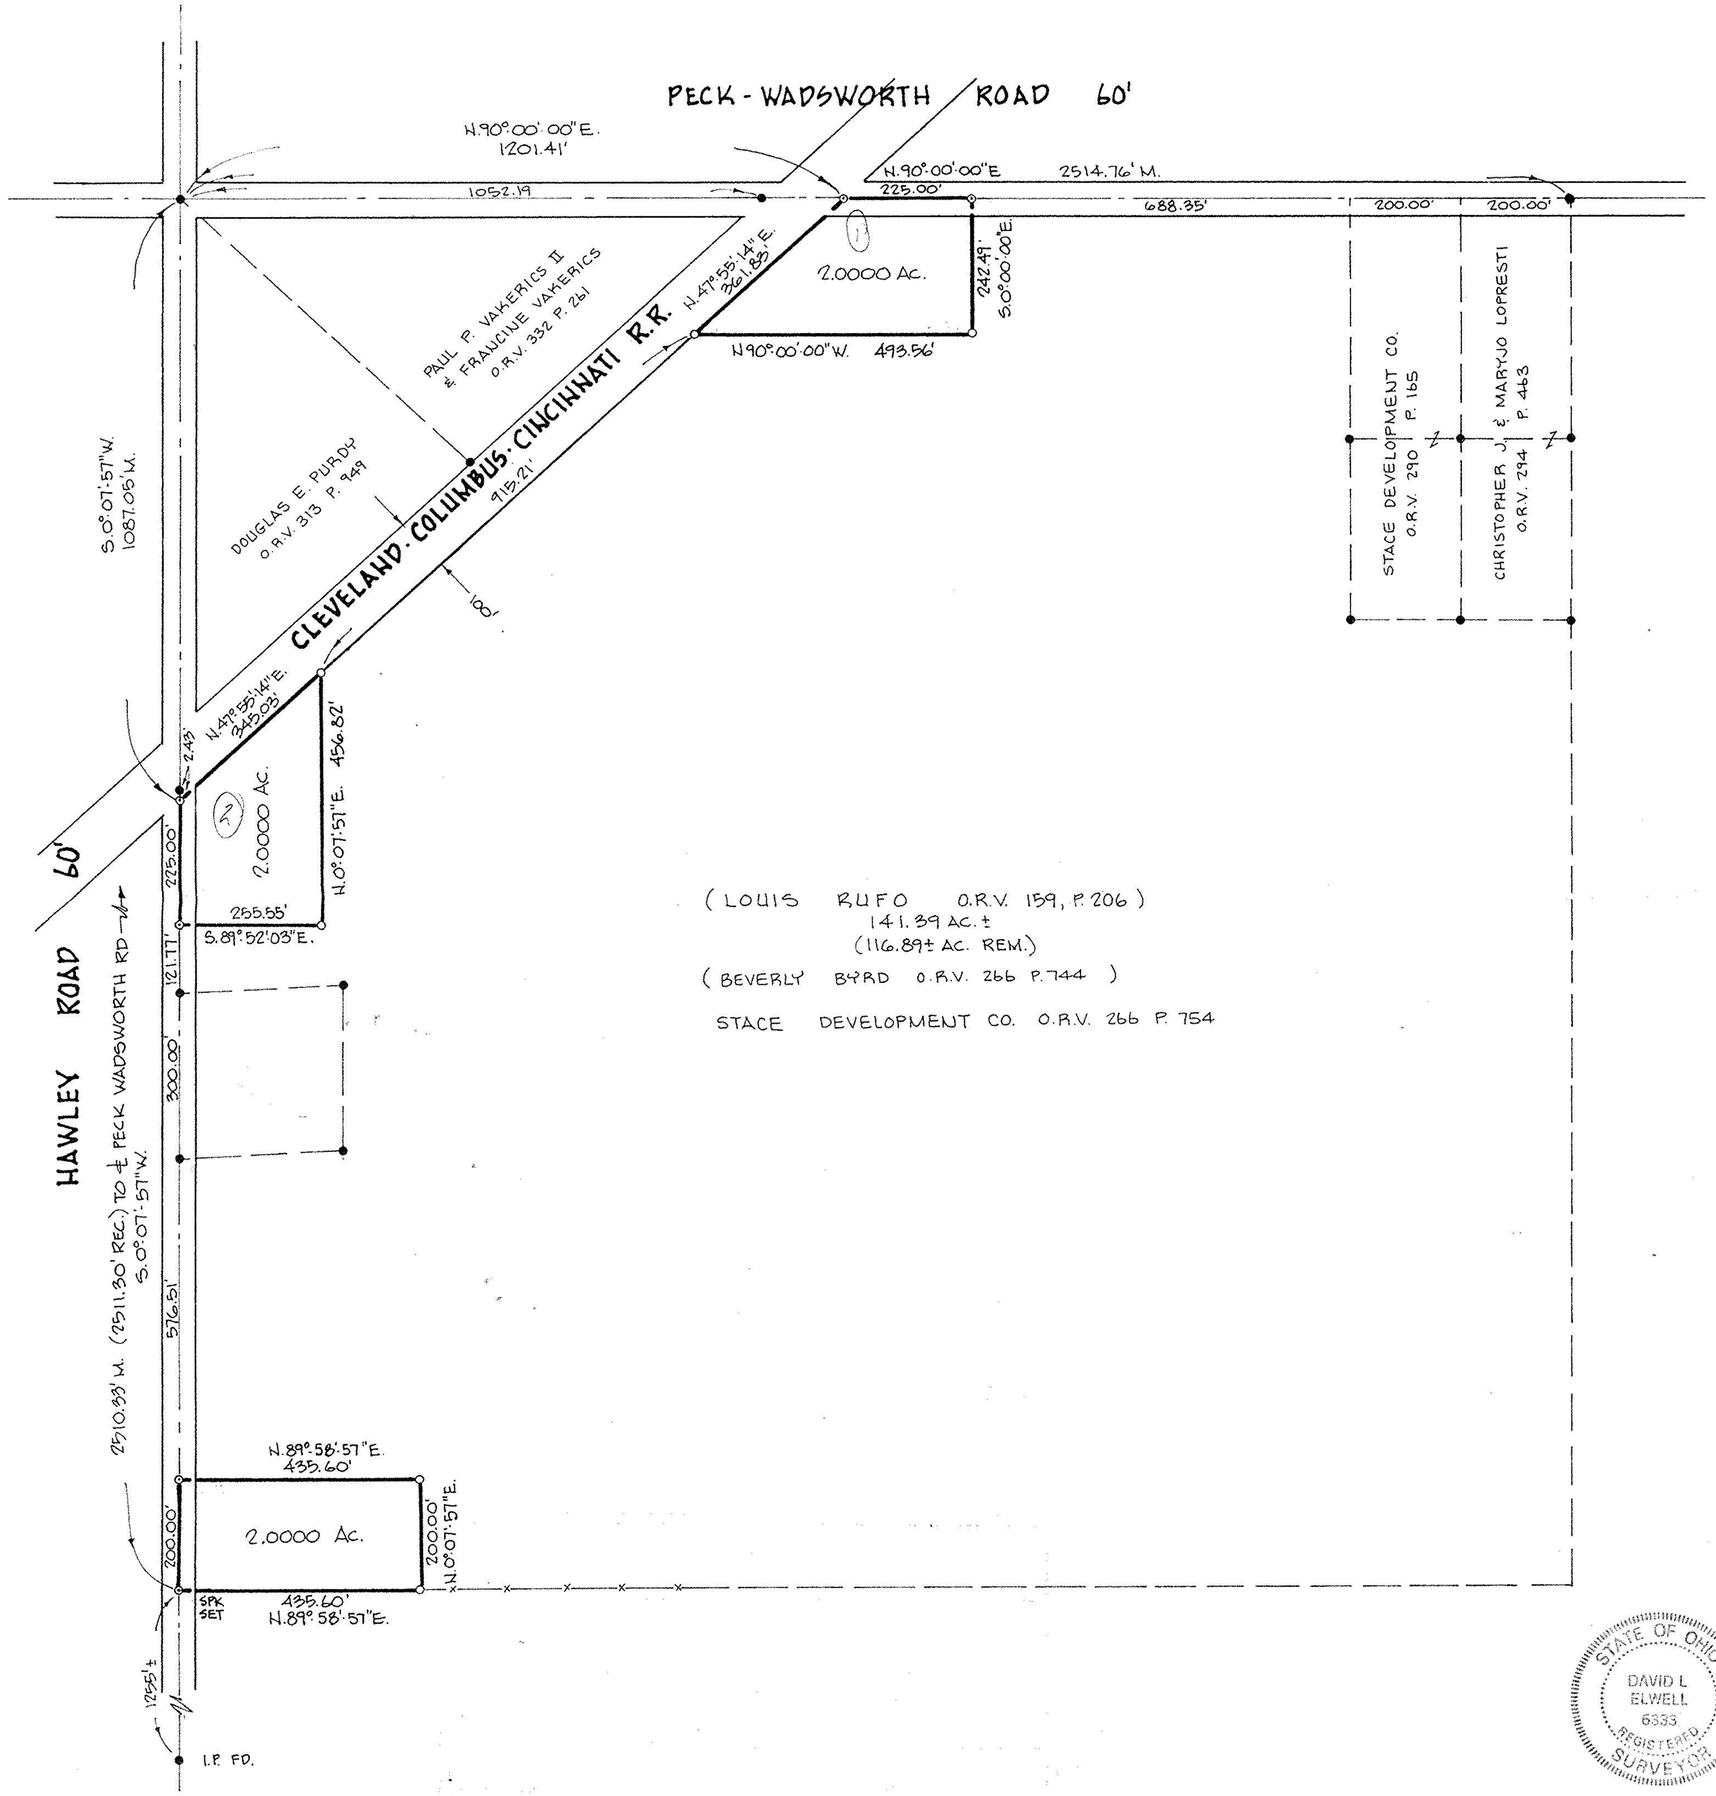

18-00-008-000-

#19368

APPROVED
LORAIN CO.
MAP DEPT.
DATE 5-13-91
PAGE 18-D
BY CAROLYN FRANCIS
VOID AFTER # 19368

BOUNDARY SURVEY

PART OF WELLINGTON TOWNSHIP
ORIGINAL LOT 8
TOWNSHIP OF WELLINGTON
COUNTY OF LORAIN
STATE OF OHIO

PREPARED BY:
KS ASSOC. INC.
ENGINEERS SURVEYORS
David L. Elwell
REG. SURV. NO. 6333
APRIL 16, 1991

STATE OF OHIO
DAVID L ELWELL
6333
REGISTERED SURVEYOR

90-038