REPORT OF SURVEY FOR 7.6801 ACRES FOR THE VILLAGE OF WELLINGTON

PART OF LOT 20, WELLINGTON TOWNSHIP
VILLAGE OF WELLINGTON
LORAIN COUNTY, OHIO

#22114
APPROVED
LORAIN CO.
MAP DEPT.
DATE 3-24-97
PAGE 13-00-026
BY R. Bell
VOL. PT. 22114

DATE: 11/12/96

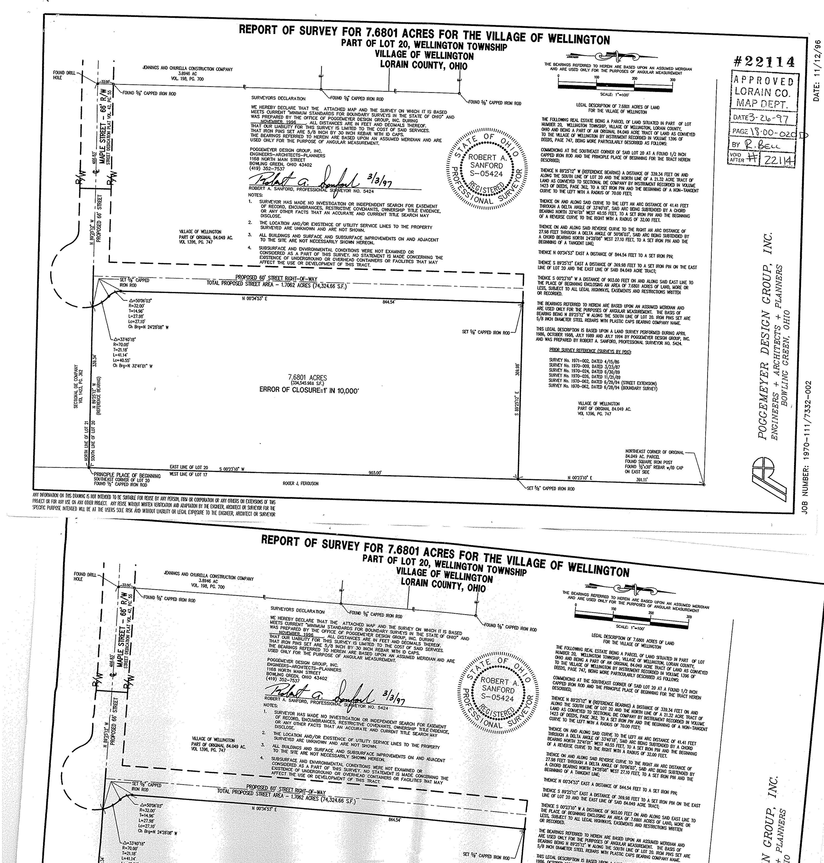

REPORT OF SURVEY FOR 7.6801 ACRES FOR THE VILLAGE OF WELLINGTON
PART OF LOT 20, WELLINGTON TOWNSHIP
VILLAGE OF WELLINGTON
LORAIN COUNTY, OHIO
DATE: 11/12/96

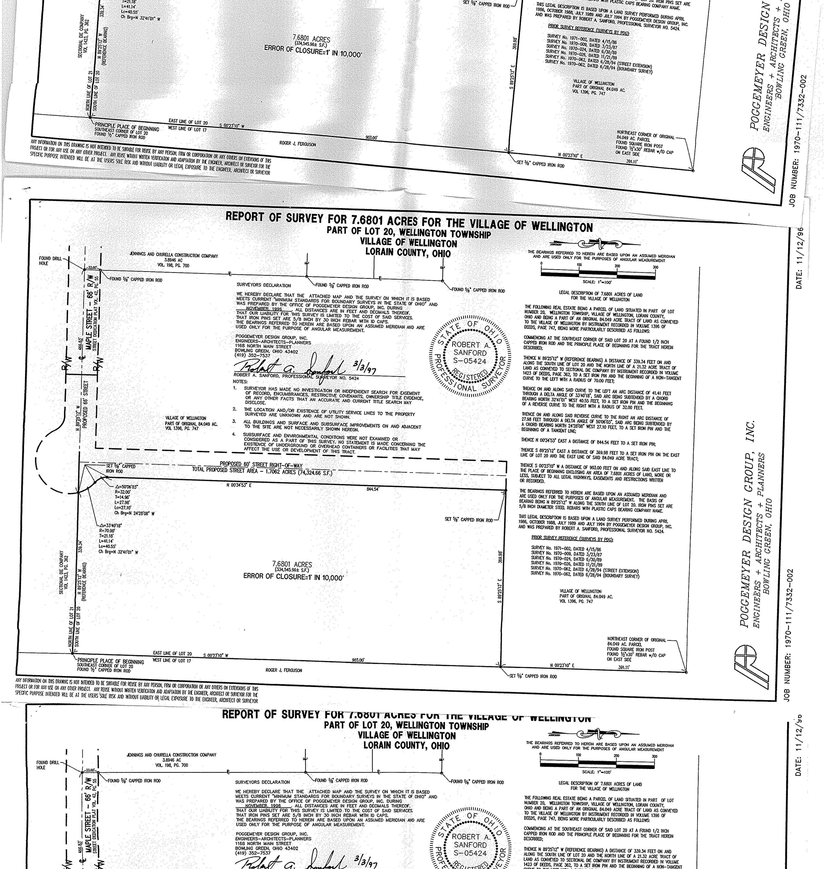

REPORT OF SURVEY FOR 7.6801 ACRES FOR THE VILLAGE OF WELLINGTON
PART OF LOT 20, WELLINGTON TOWNSHIP
VILLAGE OF WELLINGTON
LORAIN COUNTY, OHIO
DATE: 11/12/96

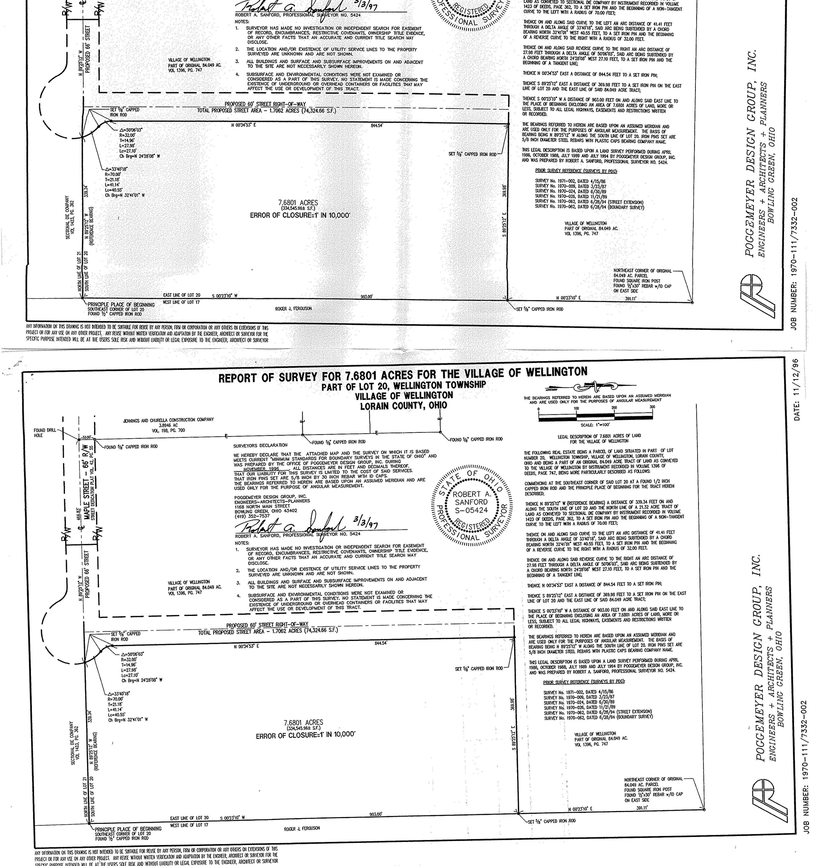

REPORT OF SURVEY FOR 7.6801 ACRES FOR THE VILLAGE OF WELLINGTON
PART OF LOT 20, WELLINGTON TOWNSHIP
VILLAGE OF WELLINGTON
LORAIN COUNTY, OHIO
DATE: 11/12/96

REPORT OF SURVEY FOR 7.6801 ACRES FOR THE VILLAGE OF WELLINGTON
PART OF LOT 20, WELLINGTON TOWNSHIP
VILLAGE OF WELLINGTON
LORAIN COUNTY, OHIO
DATE: 11/12/96