MAP OF PERIMETER BOUNDARY SURVEY

PREPARED FOR

THE TRUSTEES OF THE FIRST BAPTIST CHURCH

SITUATED IN THE VILLAGE OF WELLINGTON, COUNTY OF LORAIN, STATE OF OHIO AND BEING KNOWN AS PART OF ORIGINAL WELLINGTON TOWNSHIP LOT 22. AND BEING ALL OF THOSE LANDS DEEDED TO JAMES M. LAWSON IN DEED VOLUME 1377, PAGE 641 OF LORAIN COUNTY DEED RECORDS.

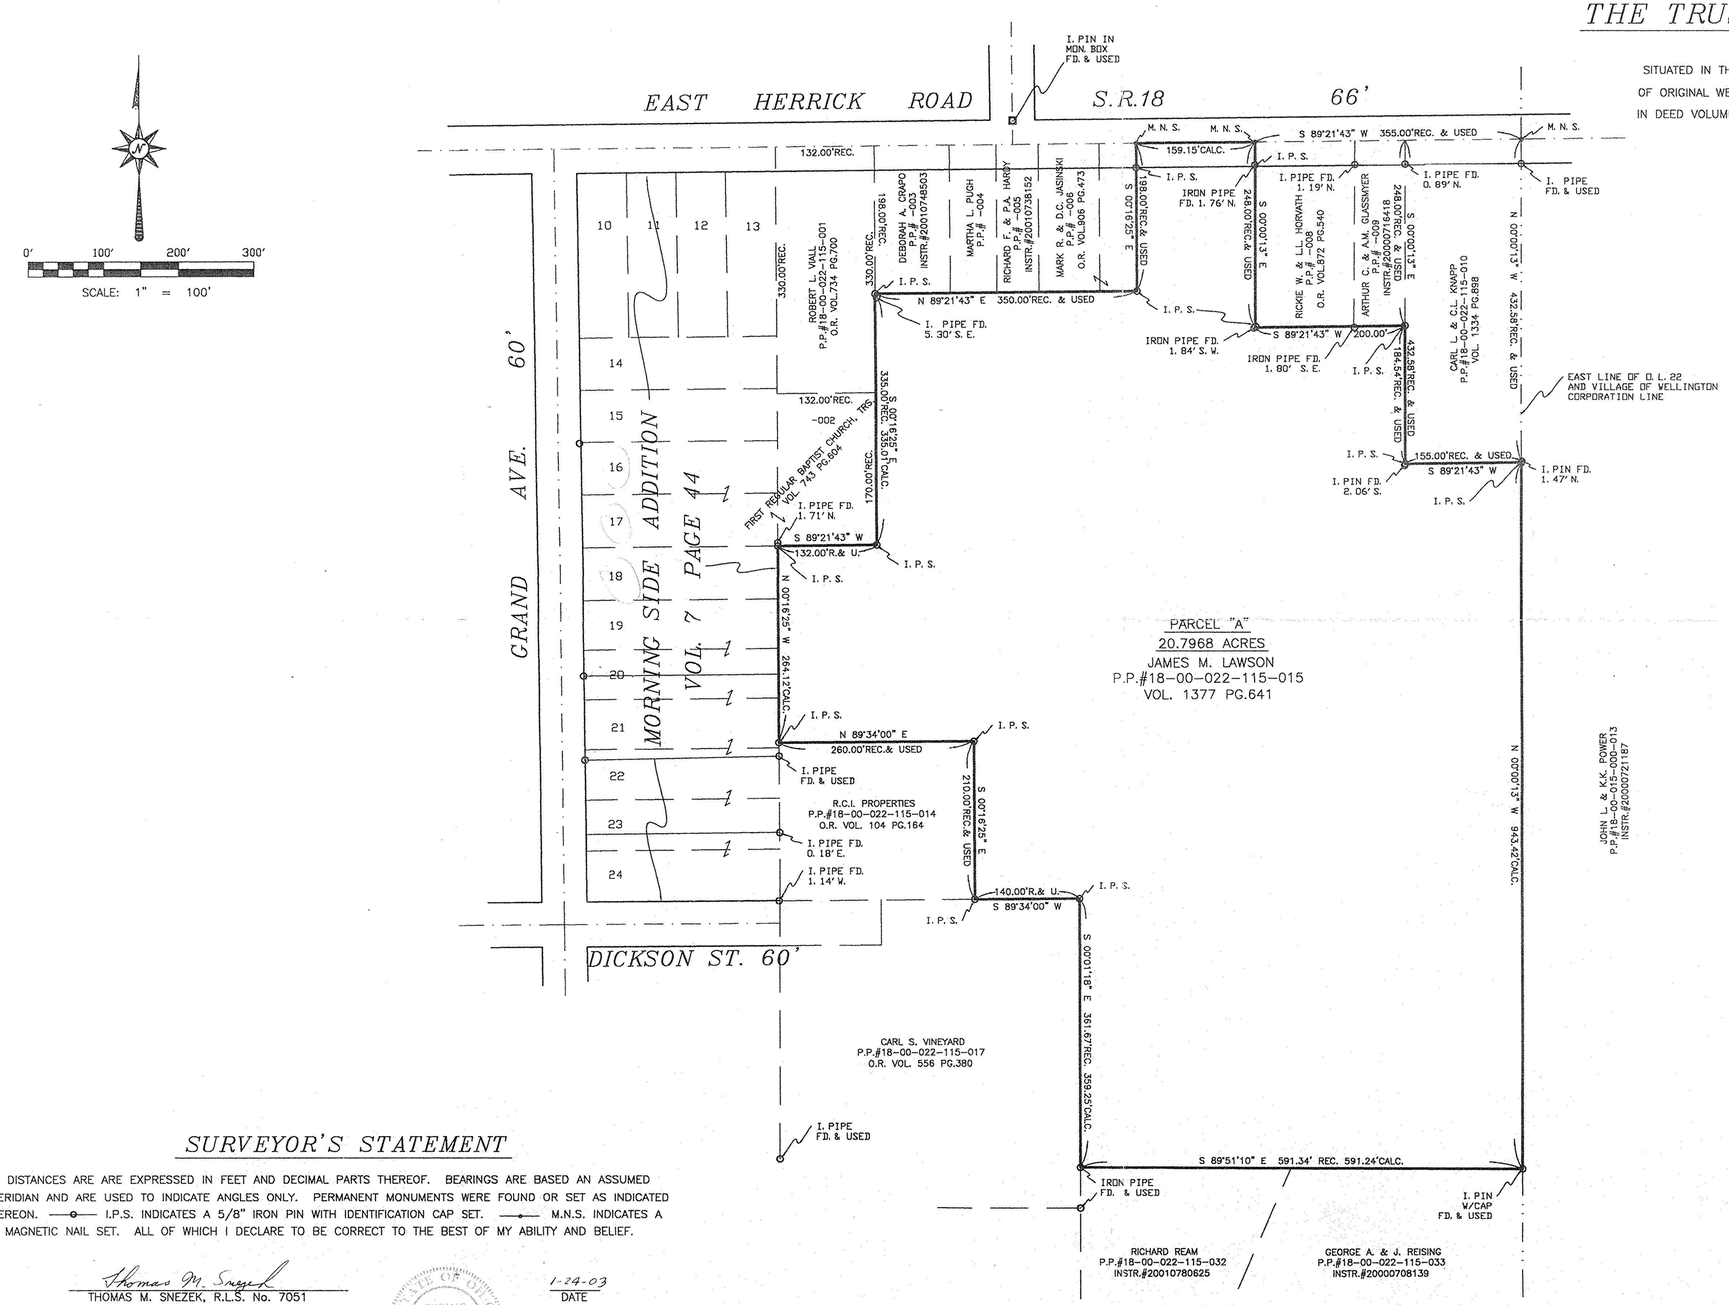

APPROVED
LORAIN CO.
MAP DEPT
DATE 3/11/2003
PAGE 18-00-022B
BY V. Holland
File 00825-A

SURVEYOR'S STATEMENT

DISTANCES ARE ARE EXPRESSED IN FEET AND DECIMAL PARTS THEREOF. BEARINGS ARE BASED AN ASSUMED MERIDIAN AND ARE USED TO INDICATE ANGLES ONLY. PERMANENT MONUMENTS WERE FOUND OR SET AS INDICATED HEREON. —o— I.P.S. INDICATES A 5/8" IRON PIN WITH IDENTIFICATION CAP SET. —•— M.N.S. INDICATES A MAGNETIC NAIL SET. ALL OF WHICH I DECLARE TO BE CORRECT TO THE BEST OF MY ABILITY AND BELIEF.

Thomas M. Snezek
THOMAS M. SNEZEK, R.L.S. No. 7051

STATE OF OHIO THOMAS M. SNEZEK S-7051 SURVEYOR

1-24-03
DATE

PREPARED BY:

THOMAS M. SNEZEK, P.S.

PROFESSIONAL LAND SURVEYOR NO. 7051
3496 COLLETTA LANE
(216) 671-4902

DATE: 01/20/03
CLEVELAND, OHIO
44111

REVISED 1/23/03
PROJECT NO. 0221