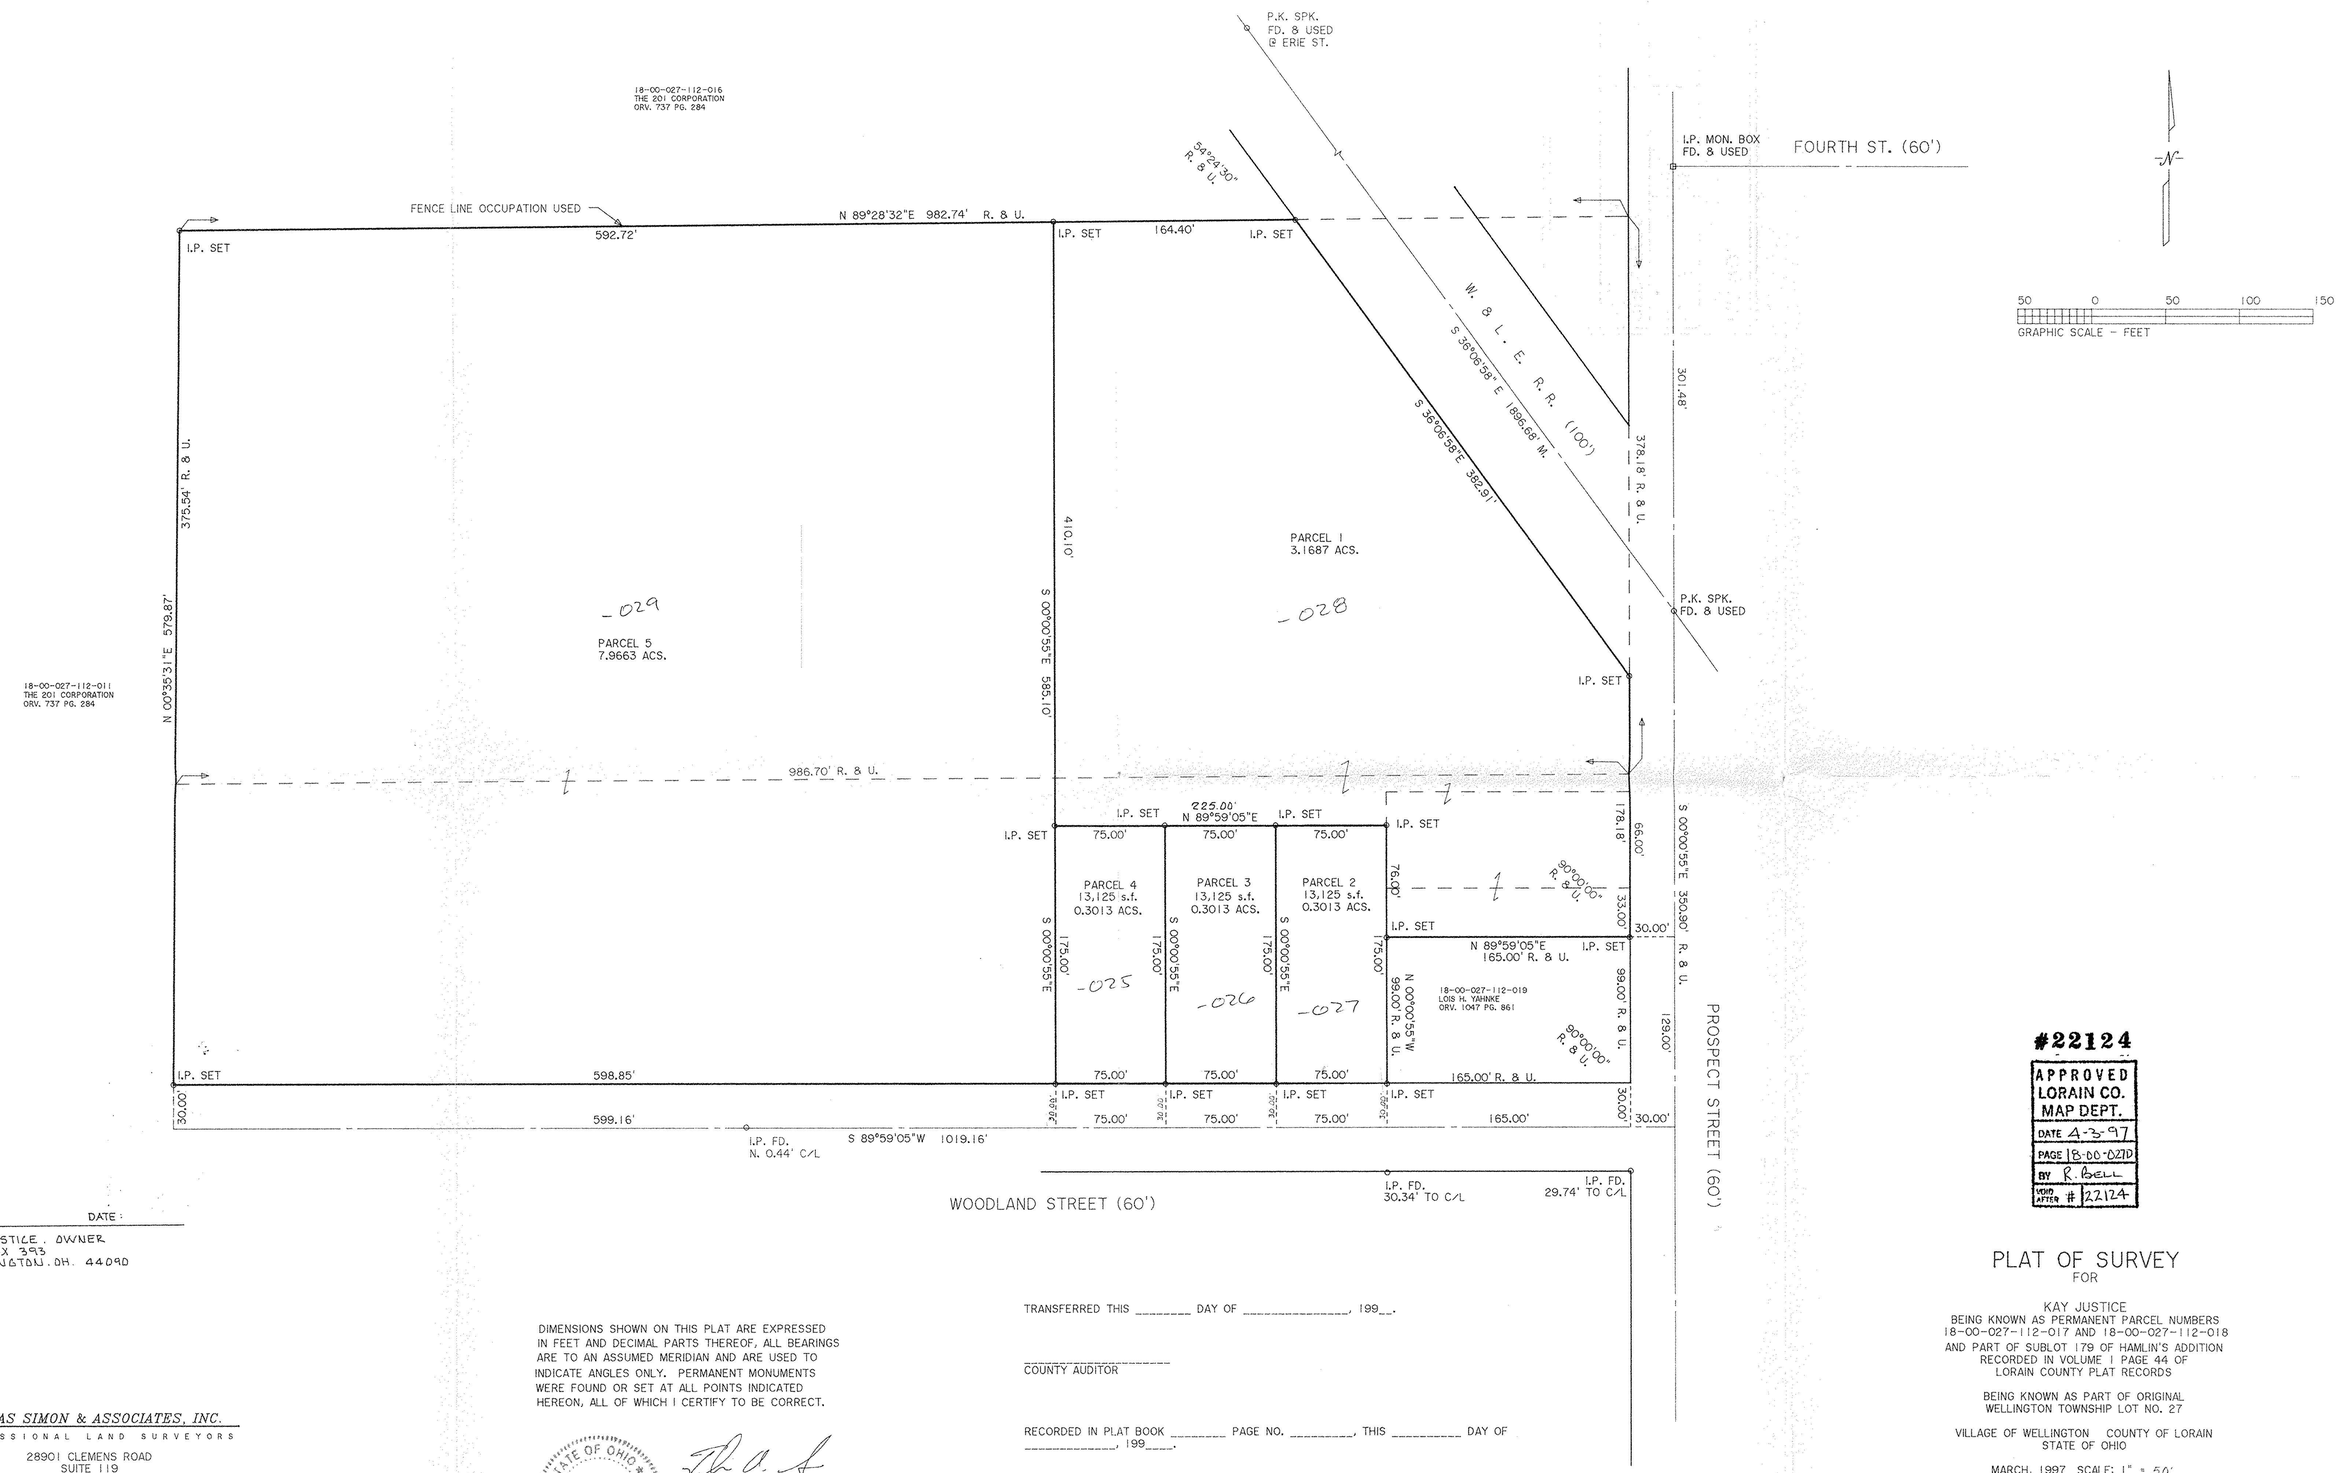

DATE:

KAY JUSTICE, OWNER
P.O. BOX 393
WELLINGTON, OH. 44090

DIMENSIONS SHOWN ON THIS PLAT ARE EXPRESSED IN FEET AND DECIMAL PARTS THEREOF, ALL BEARINGS ARE TO AN ASSUMED MERIDIAN AND ARE USED TO INDICATE ANGLES ONLY. PERMANENT MONUMENTS WERE FOUND OR SET AT ALL POINTS INDICATED HEREON, ALL OF WHICH I CERTIFY TO BE CORRECT.

STATE OF OHIO
THOMAS A. SIMON
S-7775
REGISTERED
PROFESSIONAL SURVEYOR

THOMAS A. SIMON
REG. PROFESSIONAL SURVEYOR
NO. S-7775

TRANSFERRED THIS _____ DAY OF _____, 199__.

_____
COUNTY AUDITOR

RECORDED IN PLAT BOOK _____ PAGE NO. _____, THIS _____ DAY OF _____, 199____.

_____
COUNTY RECORDER

#22124

APPROVED
LORAIN CO.
MAP DEPT.
DATE 4-3-97
PAGE 18-00-027D
BY R. BELL
VOID AFTER # 22124

PLAT OF SURVEY

FOR

KAY JUSTICE
BEING KNOWN AS PERMANENT PARCEL NUMBERS
18-00-027-112-017 AND 18-00-027-112-018
AND PART OF SUBLOT 179 OF HAMLIN'S ADDITION
RECORDED IN VOLUME 1 PAGE 44 OF
LORAIN COUNTY PLAT RECORDS

BEING KNOWN AS PART OF ORIGINAL
WELLINGTON TOWNSHIP LOT NO. 27

VILLAGE OF WELLINGTON COUNTY OF LORAIN
STATE OF OHIO

MARCH, 1997 SCALE: 1" = 50'

THOMAS SIMON & ASSOCIATES, INC.
PROFESSIONAL LAND SURVEYORS
28901 CLEMENS ROAD
SUITE 119
WESTLAKE, OHIO 44145
(216) 871-1391
FAX (216) 871-7335