MAP OF SURVEY, LOT SPLIT AND ASSEMBLY

PREPARED FOR

CO LE MON L.L.C.

SITUATED IN THE TOWNSHIP OF PITTSFIELD, COUNTY OF LORAIN, STATE OF OHIO
AND BEING KNOWN AS PART OF ORIGINAL PITTSFIELD TOWNSHIP LOTS 4 AND 17

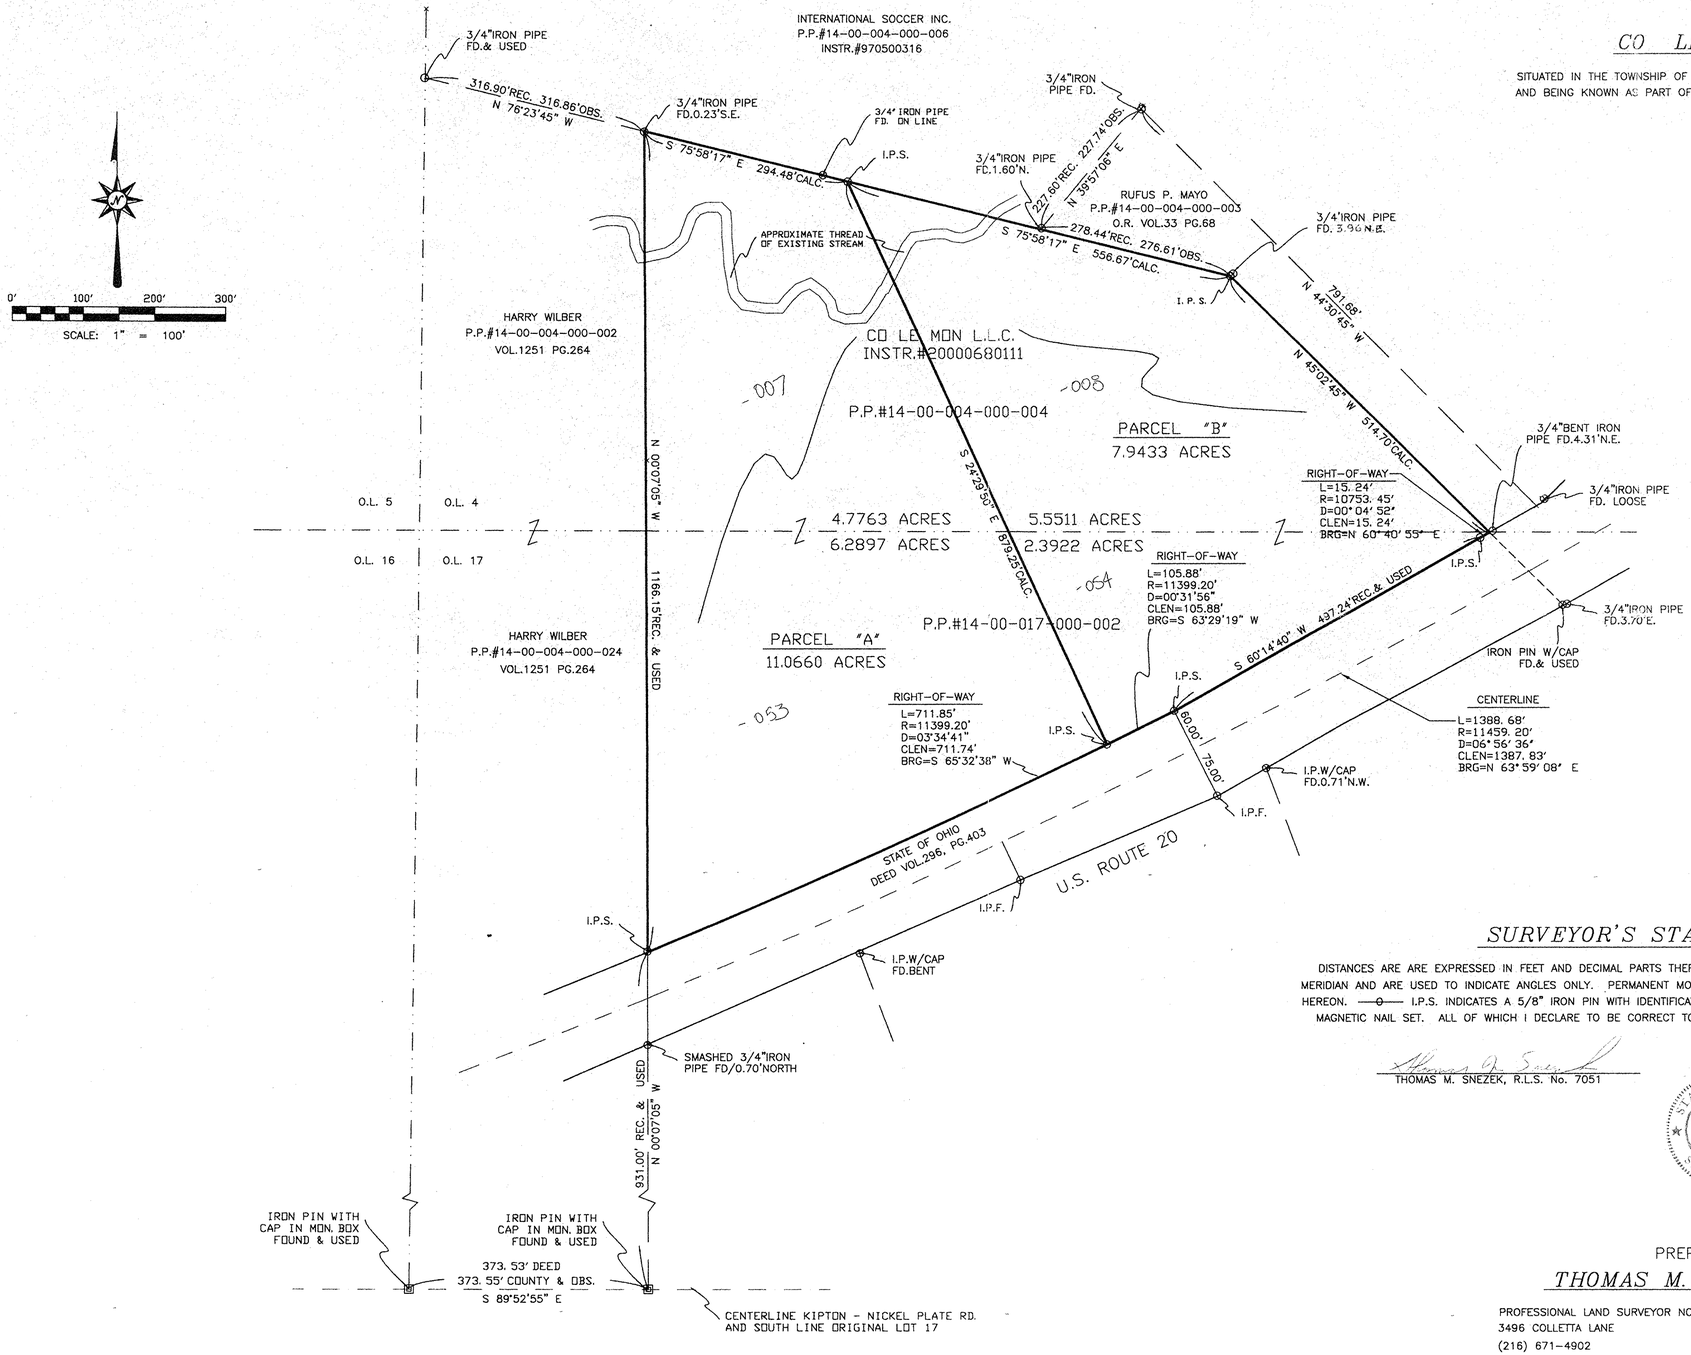

SURVEYOR'S STATEMENT

DISTANCES ARE ARE EXPRESSED IN FEET AND DECIMAL PARTS THEREOF. BEARINGS ARE BASED AN ASSUMED MERIDIAN AND ARE USED TO INDICATE ANGLES ONLY. PERMANENT MONUMENTS WERE FOUND OR SET AS INDICATED HEREON. —o— I.P.S. INDICATES A 5/8" IRON PIN WITH IDENTIFICATION CAP SET. —o— M.N.S. INDICATES A MAGNETIC NAIL SET. ALL OF WHICH I DECLARE TO BE CORRECT TO THE BEST OF MY ABILITY AND BELIEF.

THOMAS M. SNEZEK, R.L.S. No. 7051

11-30-01
DATE

STATE OF OHIO
THOMAS M. SNEZEK S-7051
SURVEYOR

№00931
APPROVED
LORAIN CO.
MAP DEPT.
DATE 12-6-01
PAGE 14-C
BY J.HATFIELD
01-00931

PREPARED BY:

THOMAS M. SNEZEK, P.S.
PROFESSIONAL LAND SURVEYOR NO. 7051
3496 COLLETTA LANE
(216) 671-4902
CLEVELAND, OHIO
44111

DATE: 8/14/01

REVISED 11/19/01
REVISED 8/16/01
PROJECT NO. 0111