PLAT OF SURVEY PREPARED FOR:

RICHARD A. RENO

LOCATED IN THE STATE OF OHIO, COUNTY OF LORAIN AND KNOWN AS BEING PARTS OF ORIGINAL RUSSIA TOWNSHIP LOT No. 104 AND ORIGINAL PITTSFIELD TOWNSHIP LOTS Nos. 7 AND 8.

BASIS OF BEARINGS:
THE BASIS OF BEARINGS USED FOR THE CALCULATIONS OF THE SURVEY SHOWN IS NORTH 89°55'20" EAST ALONG THE CENTERLINE OF HAMITON STREET (60') ACCORDING TO A SURVEY BY KLEINOED-SCHMIDT & ASSOCIATES ORIGINALLY DONE IN DECEMBER OF 1981 AND LAST REVISED IN DECEMBER OF 1987.

SURVEY REFERENCE:
A SURVEY BY KLEINOED-SCHMIDT & ASSOCIATES ORIGINALLY DONE IN DECEMBER OF 1981 AND LAST REVISED IN DECEMBER OF 1987.

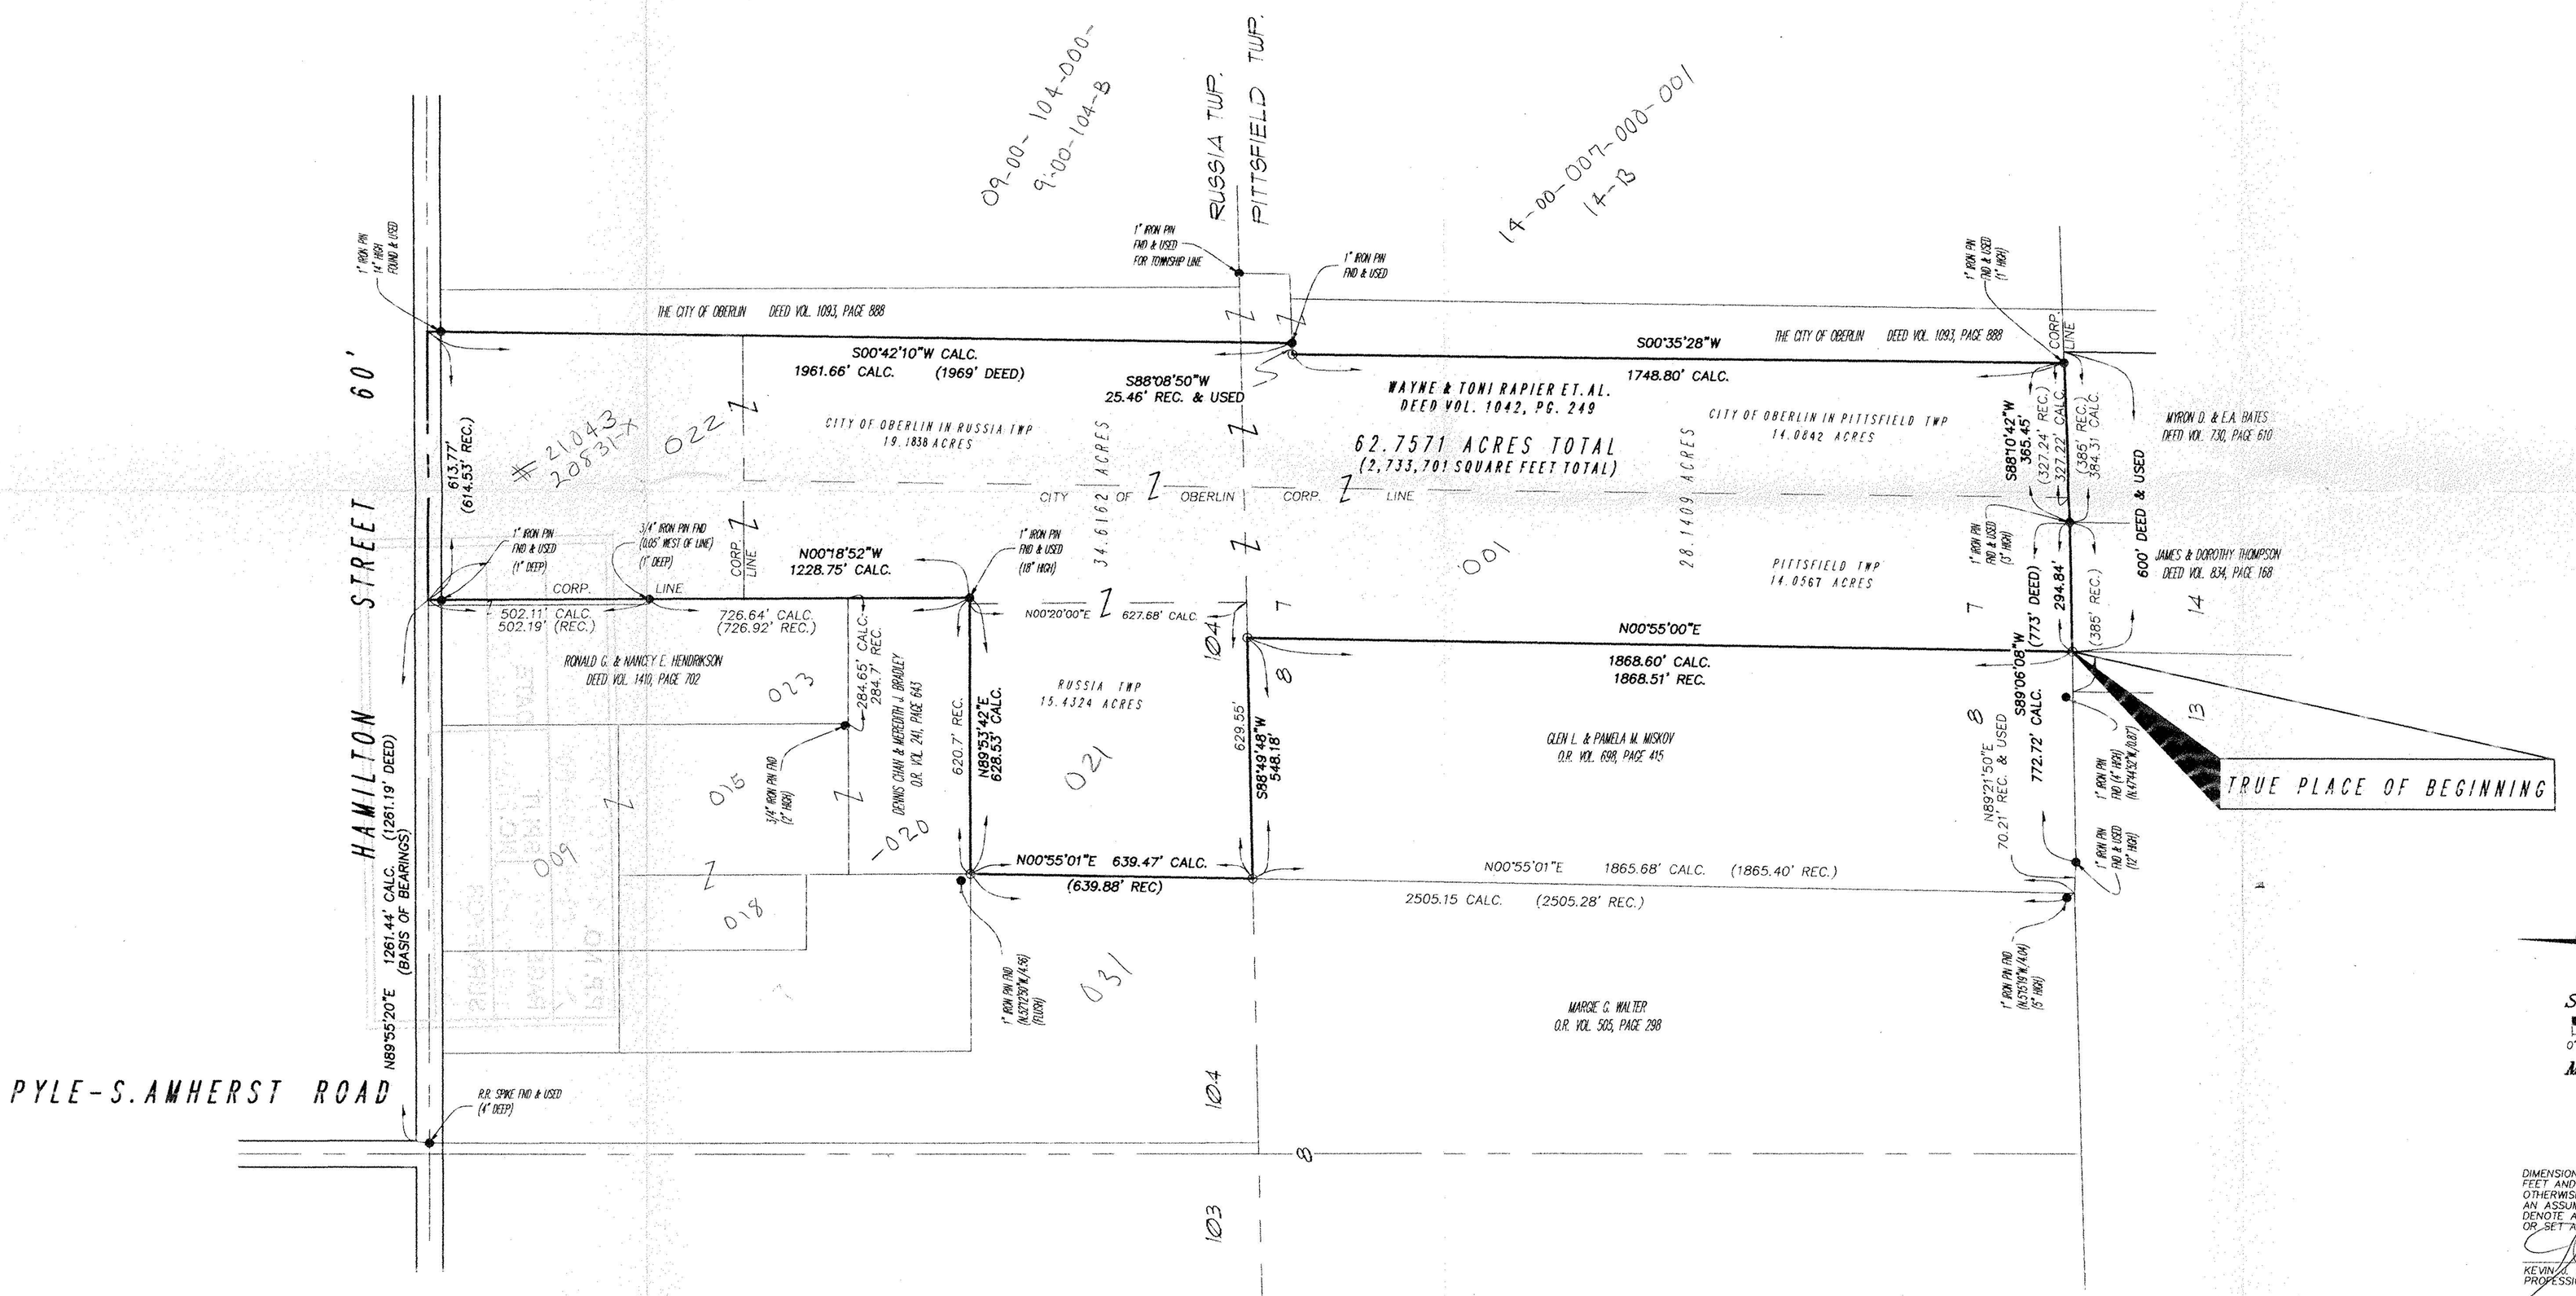

SCALE : 1" = 200'

0' 50' 100' 200'

MARCH 7, 1994

DIMENSIONS ON THIS PLAT ARE EXPRESSED IN FEET AND DECIMAL PARTS THEREOF UNLESS OTHERWISE NOTED. BEARINGS ARE REFERRED TO AN ASSUMED MERIDIAN AND ARE USED TO DENOTE ANGLES ONLY. MONUMENTS WERE FOUND OR SET AT POINTS INDICATED HEREON.

KEVIN J. CLARK
PROFESSIONAL SURVEYOR

KEVIN J. CLARK 8498 REGISTERED PROFESSIONAL SURVEYOR

● DENOTES IRON PIN OR PIPE FOUND AS NOTED.

○ DENOTES IRON PIN SET UNLESS OTHERWISE NOTED.

NOTE: ALL IRON PINS SET ARE 5/8" DIA. x 30" LENGTH RE-BAR WITH A PLASTIC CAP BEARING THE NAME OF THE COMPANY THAT PREPARED THIS PLAT.

REVISED 4-6-94

NOTICE:
THIS SURVEY IS SUBJECT TO ANY FACTS THAT MAY BE DISCLOSED BY A FULL AND ACCURATE TITLE SEARCH.

BOCK & CLARK
CONSULTING ENGINEERS & SURVEYORS
637 N. CLEVELAND MASSILLON RD AKRON, OHIO 44333 (216) 666-7578 AKRON 800-787-8191 OHIO WATS
(216) 665-5176 FACSIMILE

PLAT OF SURVEY PREPARED FOR:
RICHARD A. RENO
PROJECT NO. 94051

1 / 1