MAP OF SURVEY, LOT SPLIT AND ASSEMBLY

PREPARED FOR

FREEMAN J. AND MARY J. SWANK

SITUATED IN THE TOWNSHIP OF PITTSFIELD, COUNTY OF LORAIN, STATE OF OHIO
AND BEING PART OF ORIGINAL PITTSFIELD TOWNSHIP LOT NO. 16

SURVEYOR'S STATEMENT

DISTANCES ARE EXPRESSED IN FEET AND DECIMALL PARTS THEREOF. BEARINGS ARE TO AN ASSUMED MERIDIAN AND ARE USED TO INDICATE ANGLES ONLY. PERMANENT MONUMENTS WERE FOUND OR SET AS INDICATED HEREON, ALL OF WHICH I DECLARE TO BE CORRECT TO THE BEST OF MY ABILITIES AND BELIEF.

Thomas M. Snezek — 7-21-93

THOMAS M. SNEZEK, R.L.S. 7051 — DATE

STATE OF OHIO — THOMAS M. SNEZEK 7051 — SURVEYOR

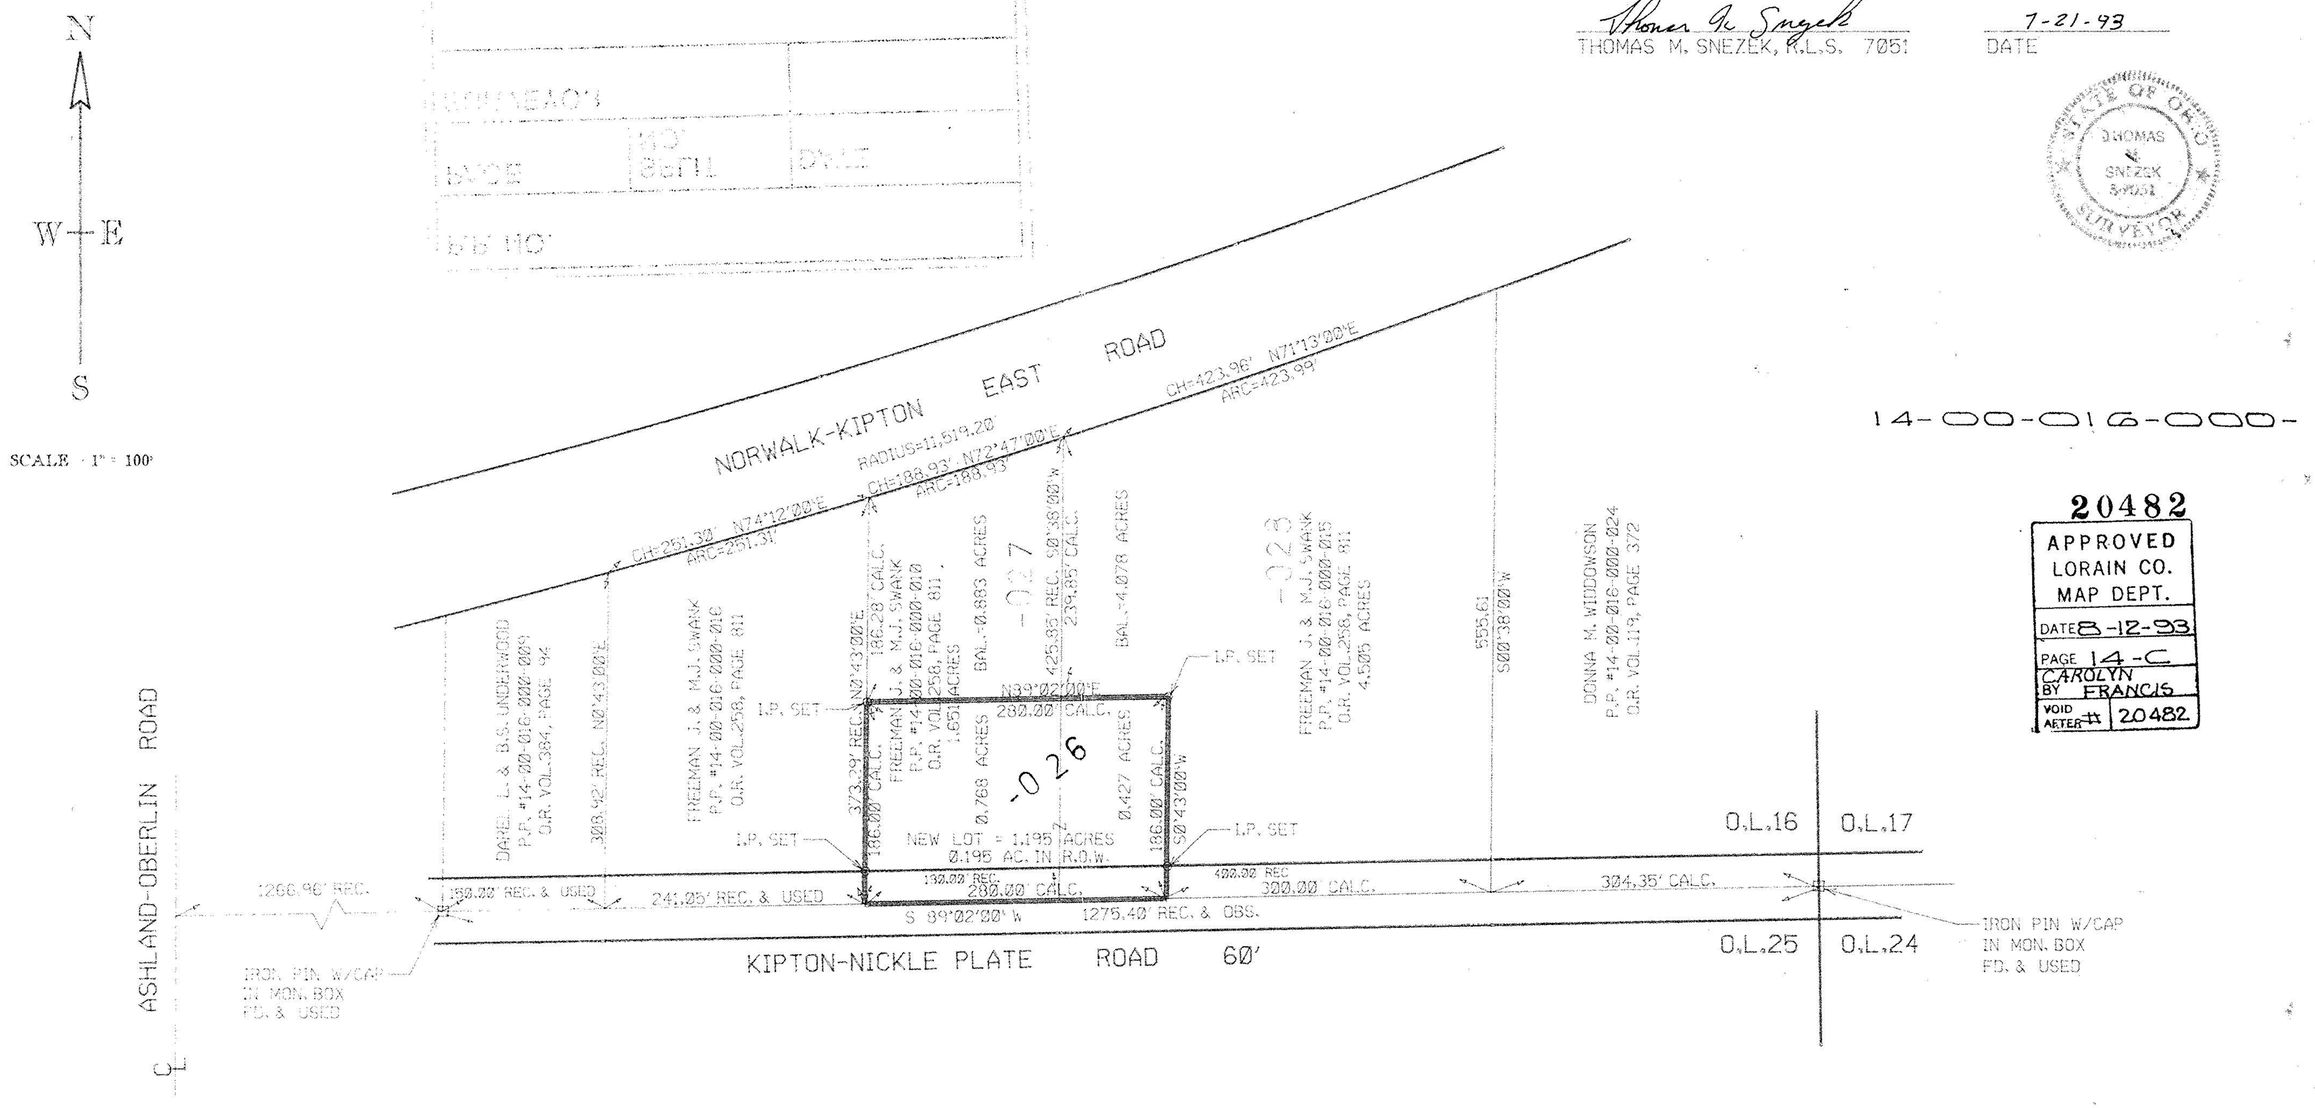

14-00-016-000-

20482

APPROVED
LORAIN CO.
MAP DEPT.
DATE 8-12-93
PAGE 14-C
BY CAROLYN FRANCIS
VOID AFTER # 20482

9313