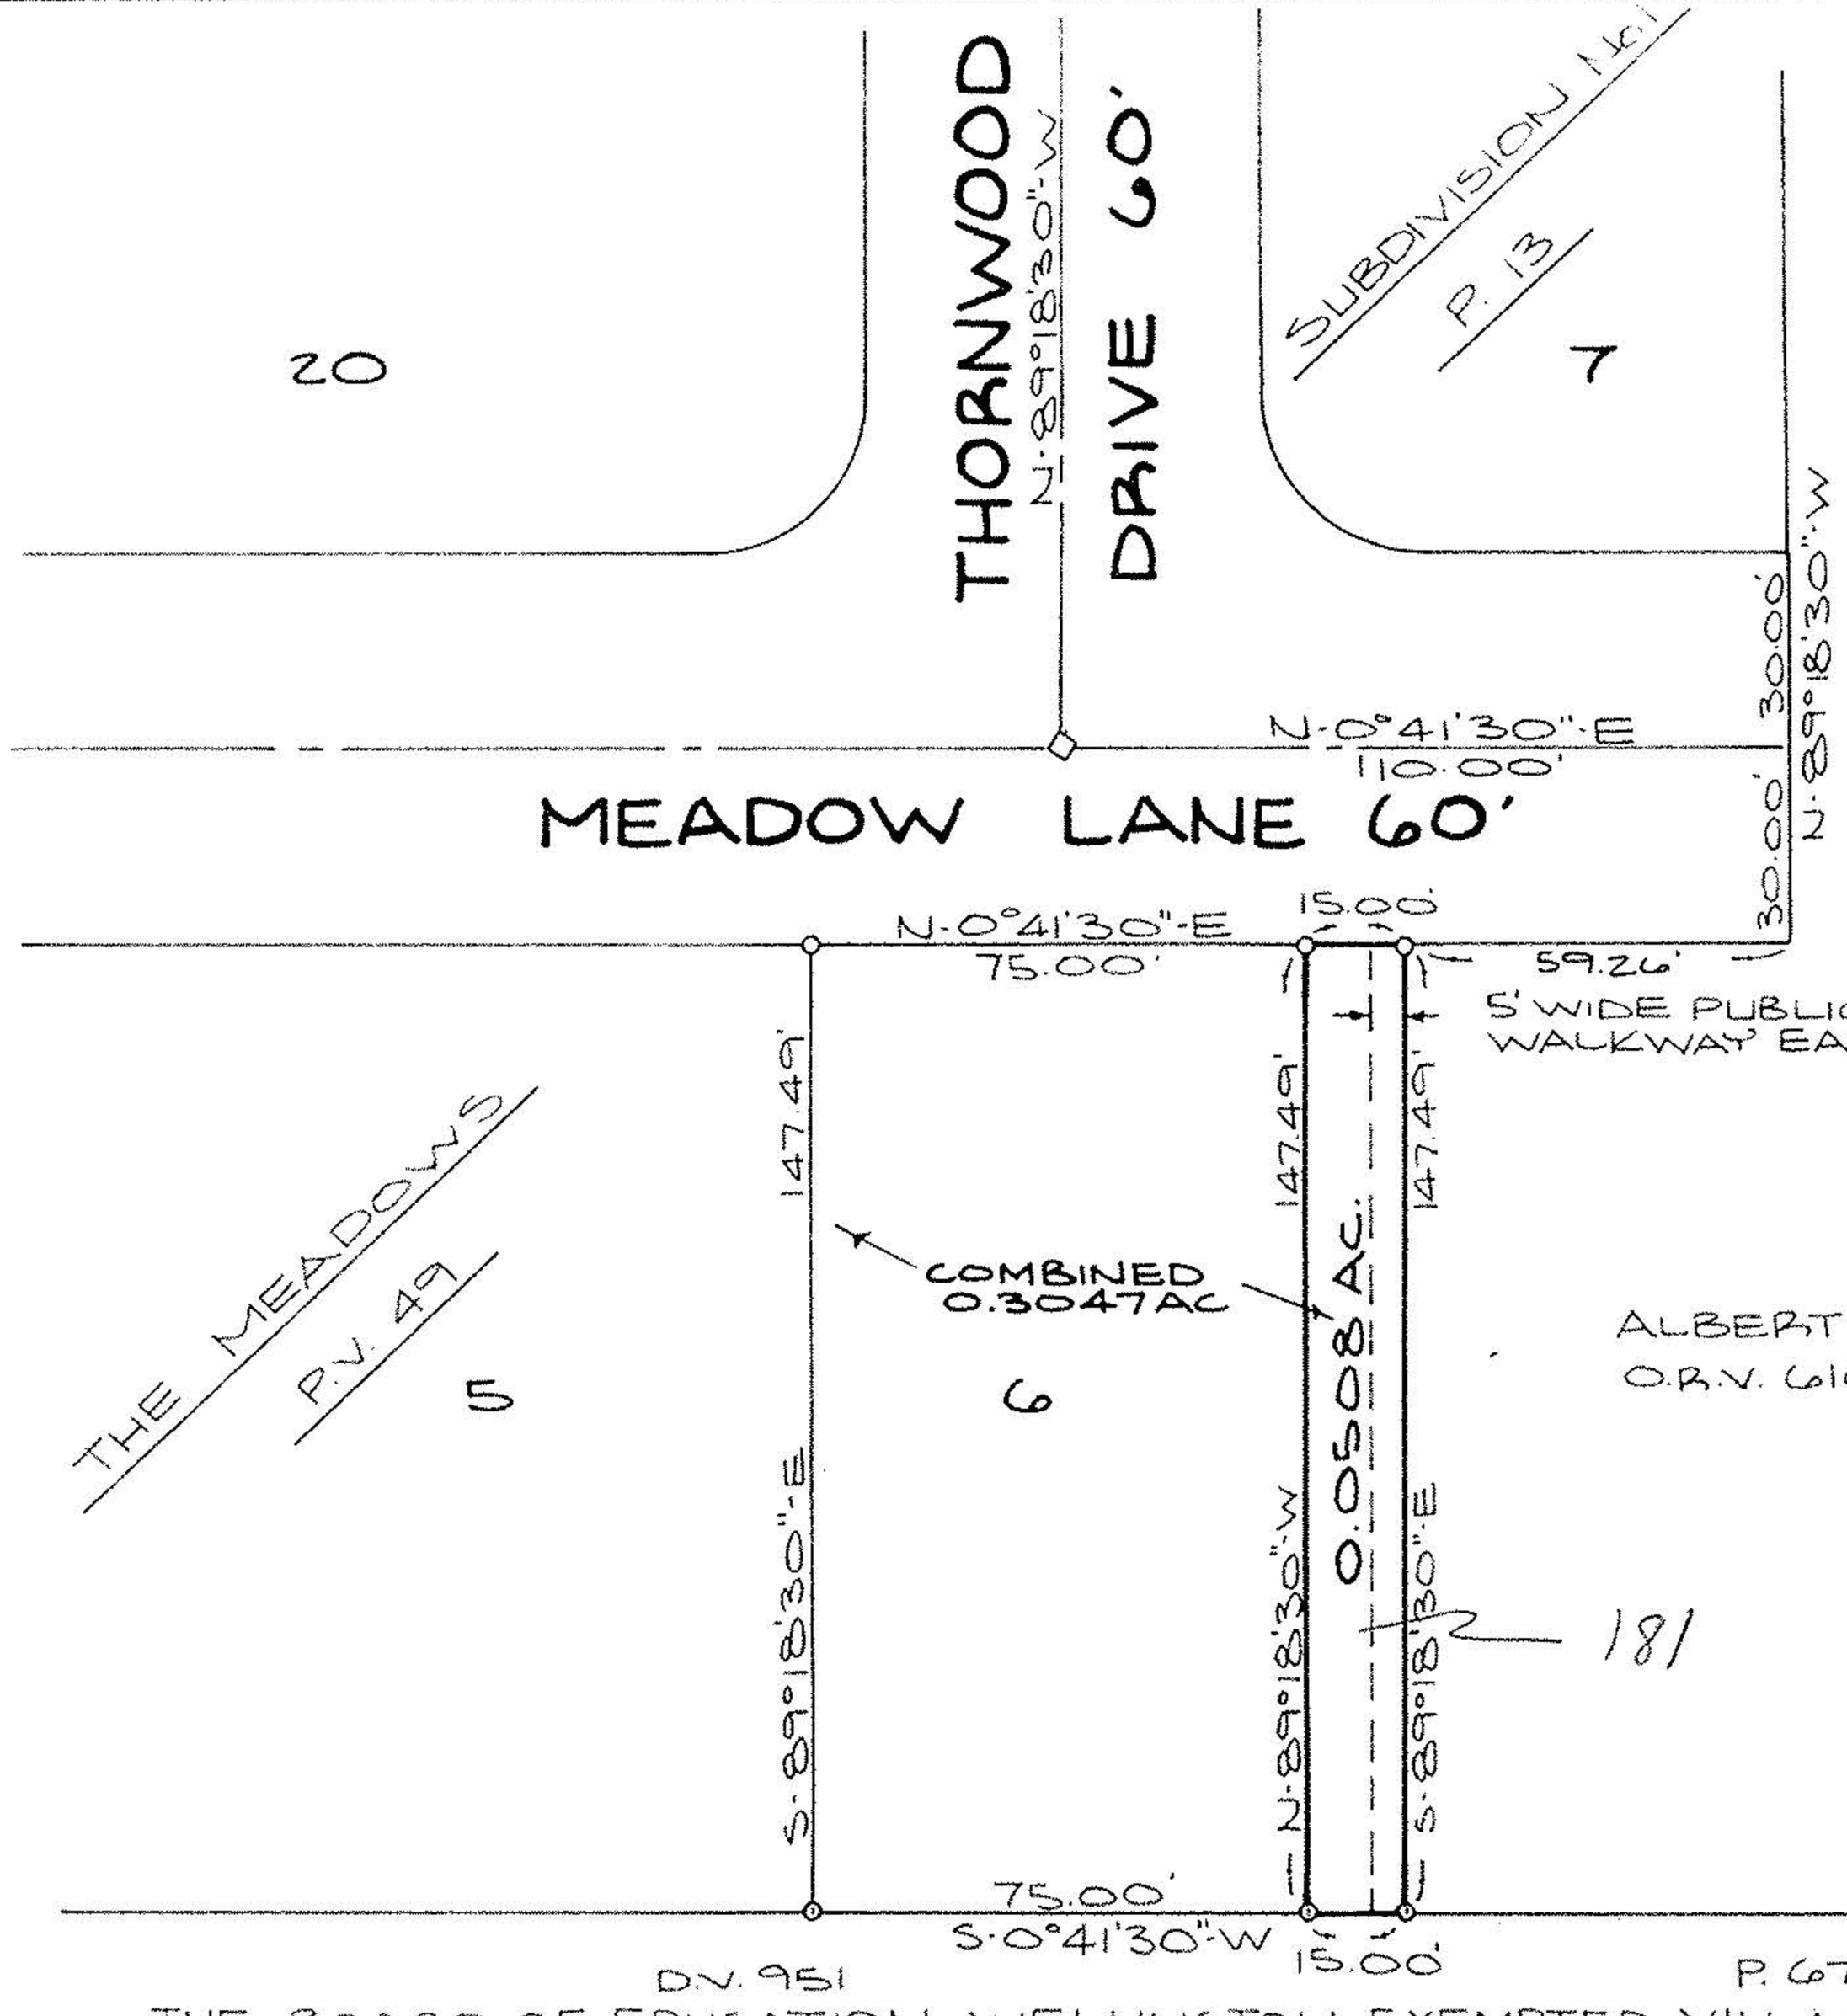

NORTH

0 50 100
FEET

SCALE: 1"=40

#21583

APPROVED
LORAIN CO.
MAP DEPT.
DATE 12-4-95
PAGE 10-00-028-A
BY T. McMain
PARCEL NUMBER 21583

SURVEY MAP

ORIGINAL WELLINGTON TWP.
LOT No. 28
VILLAGE OF WELLINGTON
COUNTY OF LORAIN
STATE OF OHIO
MAY 18, 1995

PREPARED BY:
KS ASSOCIATES INC.
ENGINEERS SURVEYORS

David L. Elwell
REG. SURVEYOR No. 6333

STATE OF OHIO
DAVID L. ELWELL
6333
REGISTERED SURVEYOR

PRINTED
DEC 18 1995
KS ASSOCIATES, INC.

94-571-3D